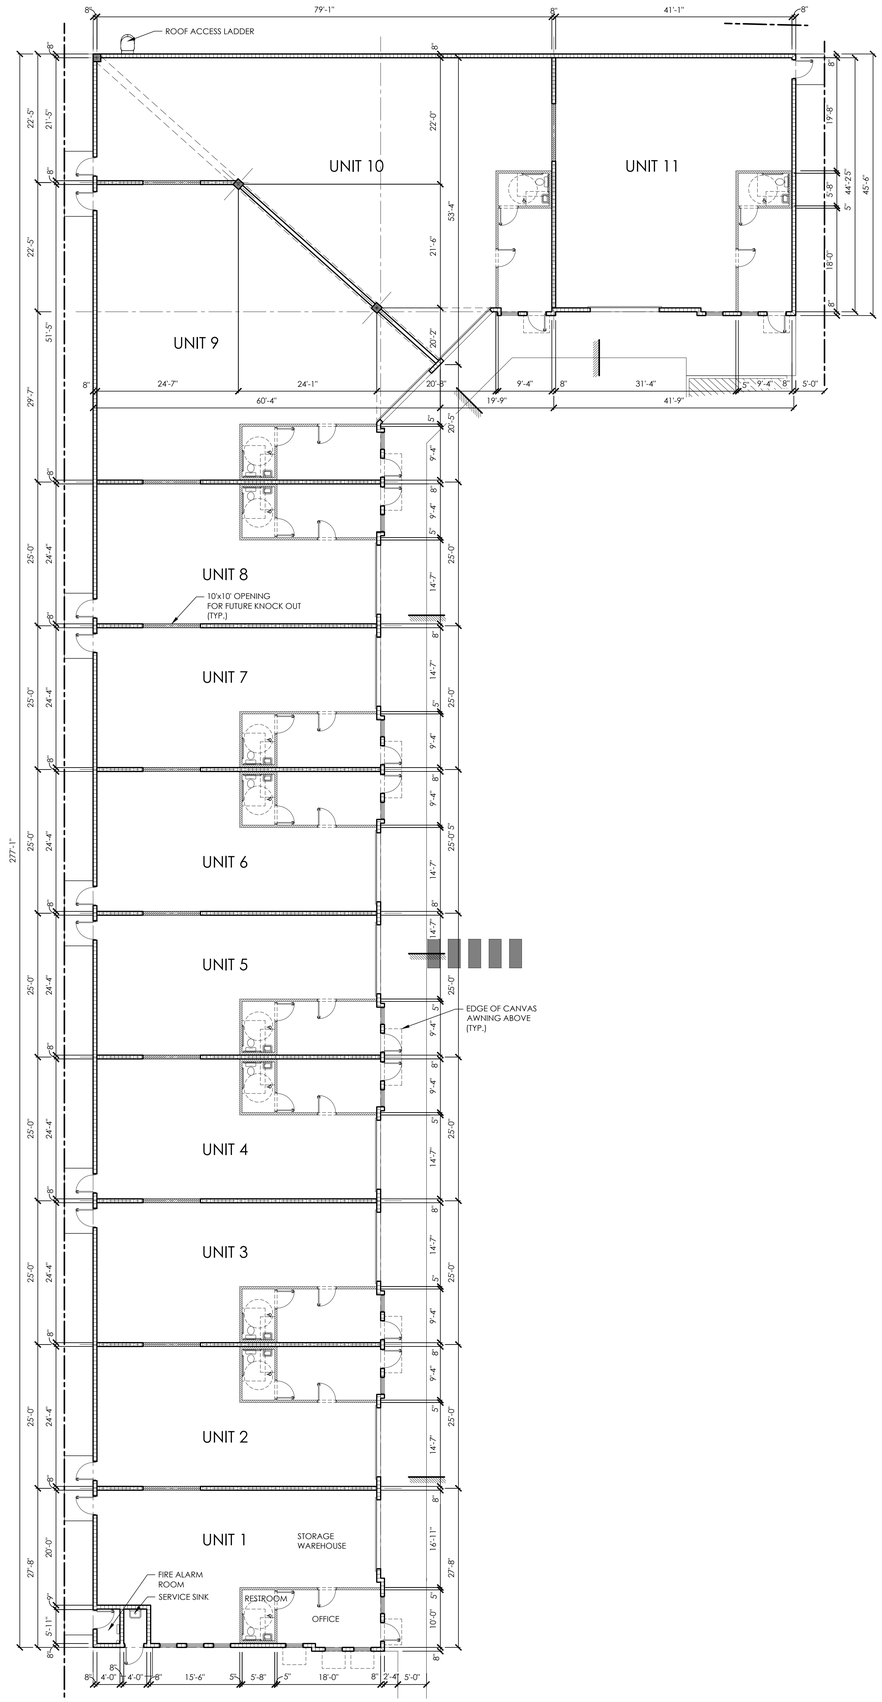

FLOOR PLAN
SCALE: 3/32" = 1'-0"

RECEIVED
By Zoningplans.Fraglia at 1:35 pm, Aug 07, 2024

REVISIONS:

MEDITERRANEA CENTRE II

Owner: 8300 INVEST LLC

Project Location: 8335 NW 56 Street, Doral, FL 33166
Folio Number: 35-3022-000-0490

CABRERA RAMOS Architects, Inc.
9851 NW 58 STREET, #107
DORAL, FLORIDA 33178
T:305.593.0750 F:305.593.8862
AA C001621

MIGUEL A. CABRERA JR., R.A.
State Reg. No. AR13118

ROSA E. RAMOS-BOTTA, R.A.
State Reg. No. AR15209

© 2024 CABRERA RAMOS ARCHITECTS, INC.
The Design and Drawings for this Project are the property of the Architect and are protected under the Copyright Protection Act.

DATE: 05/17/2024
DRAWN: CRA
CHECKED BY: MAC JR.
JOB NO.: 2912-24

Rosa Ramos-Botta
Digitally signed by Rosa Ramos-Botta
Date: 2024.08.06 16:22:37 -04'00'

SHEET NO.
A-200