RECEIVED
By puglias at 3:41 pm, Jun 23, 2025

REVISIONS:
2 06-20-2025 SITE PLAN COMMENTS

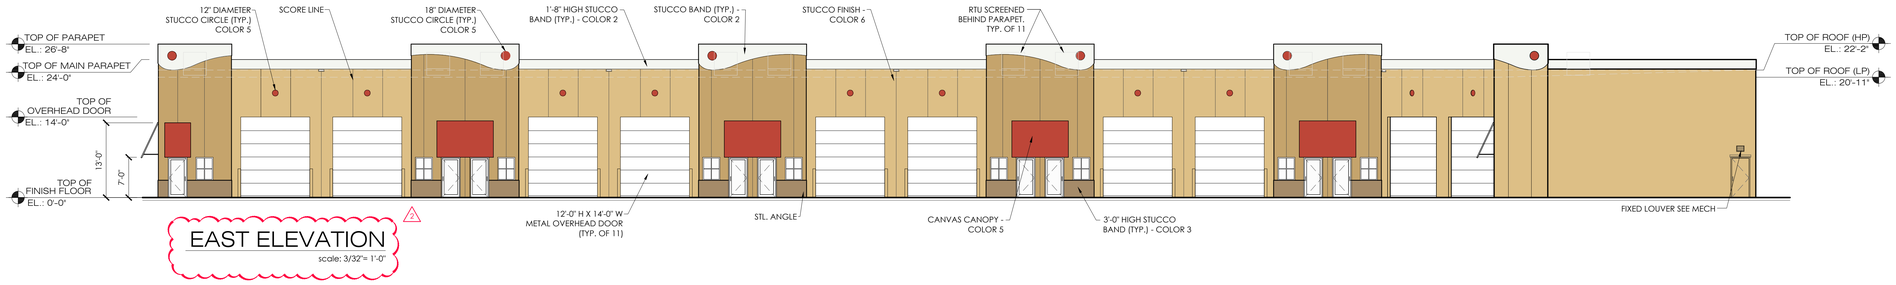

EAST ELEVATION
scale: 3/32"= 1'-0"

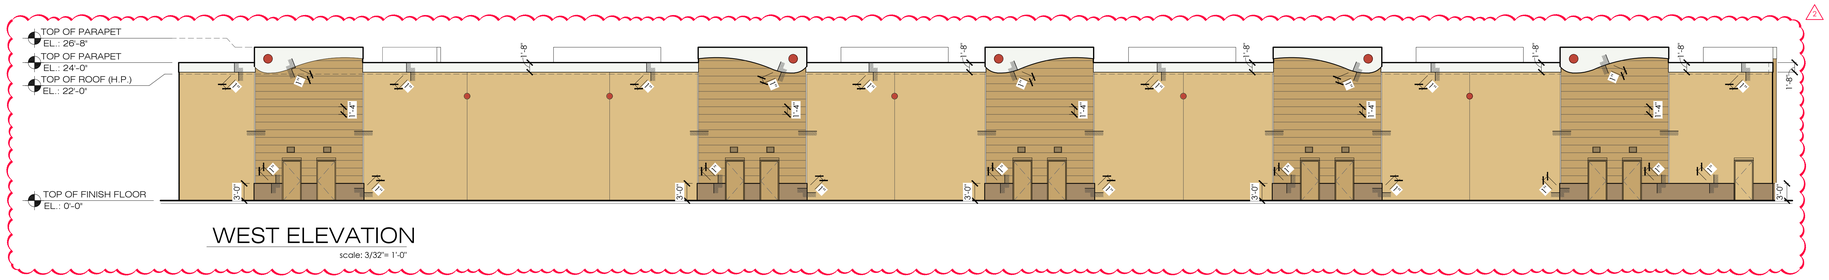

WEST ELEVATION
scale: 3/32"= 1'-0"

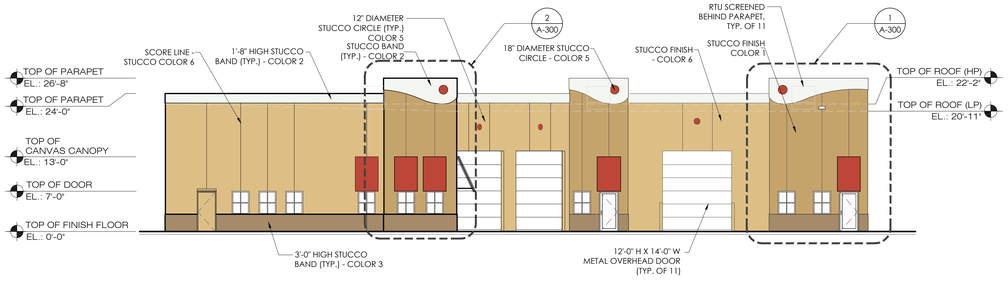

SOUTH ELEVATION
scale: 3/32"= 1'-0"

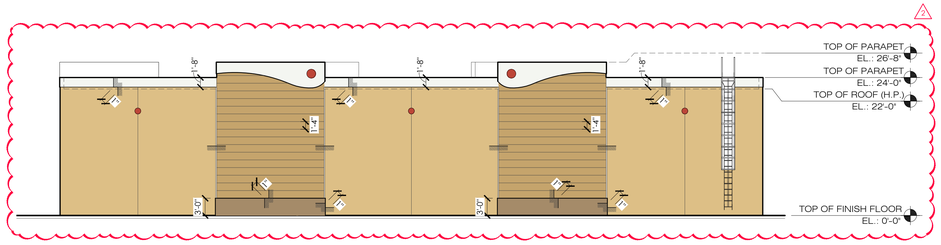

NORTH ELEVATION
scale: 3/32"= 1'-0"

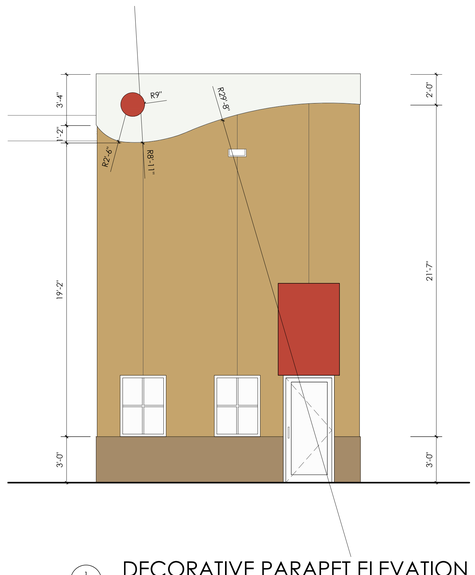

1 A-300 DECORATIVE PARAPET ELEVATION
SCALE: 1/4" = 1'-0"

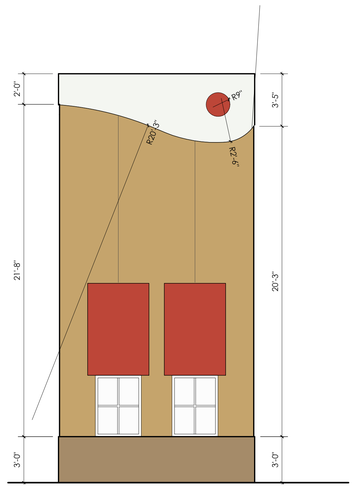

2 A-300 DECORATIVE PARAPET ELEVATION
SCALE: 1/4" = 1'-0"

BUILDING COLORS

BENJAMIN MOORE COLORS

1	COLOR 1 - PRINCETON GOLD - HC-14
2	COLOR 2 - CHANTILLY LACE - 2121-70
3	COLOR 3 - WOODSTOCK TAN - HC-20
4	COLOR 4 - ALUM SURF - CLEAR ANODIZED ALUM
5	COLOR 5 - RAVISHING RED - 2008-10
6	COLOR 6 - CHESTERTOWN BUFF - HC-9

MEDITERRANEA CENTRE II

Owner: 8300 INVEST LLC

Project Location: 8335 NW 56 Street, Doral, FL 33166

Folio Number: 35-3022-000-0490

CABRERA RAMOS Architects, Inc.

9851 NW 58 STREET. #107
DORAL, FLORIDA 33178
T:305.593.0750 F:305.593.8862
AA C001621

MIGUEL A. CABRERA JR., R.A.
State Reg. No. AR13118

ROSA E. RAMOS-BOTTA, R.A.
State Reg. No. AR15209

© 2024 CABRERA RAMOS ARCHITECTS, INC.
The Design and Drawings for this Project are the property of the Architect and are protected under the Copyright Protection Act.

DATE: 07/23/2024
DRAWN: CRA
CHECKED BY: MAC JR.
JOB NO.: 2912-24

SEAL: Rosa Ramos-Botta
Digitally signed by Rosa Ramos-Botta
Date: 2025.06.20 16:23:30 -04'00'

SHEET NO.
A-300