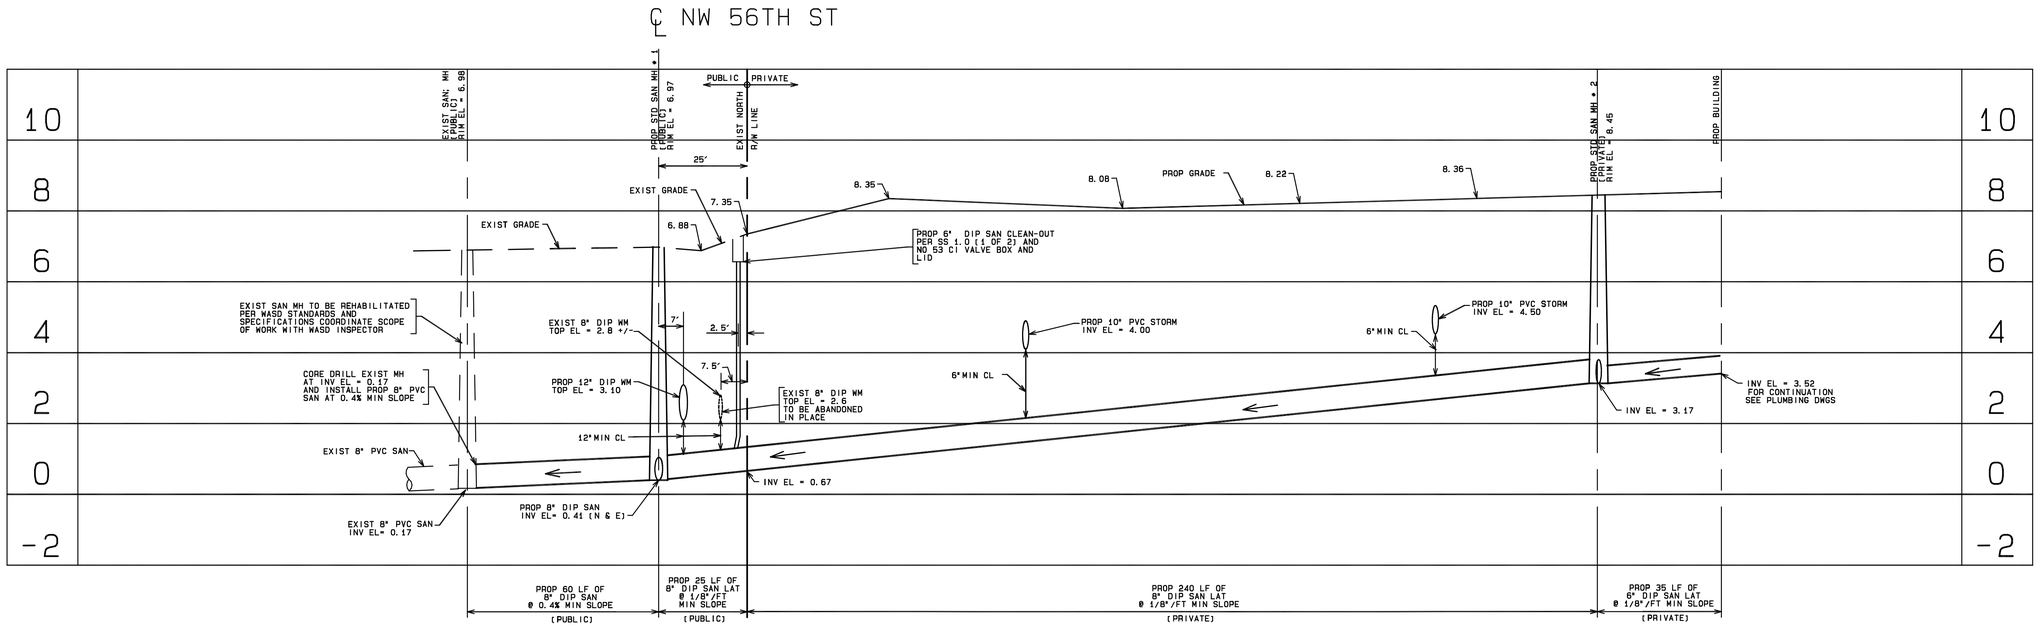

PROP 8" DIP SAN PROFILE

SCALE: 1" = 20' HORIZ
SCALE: 1" = 2' VERT

NOTE:
ALL ELEVATIONS SHOWN ARE NGVD DATUM 1929

NOTE:
ALL EXIST. MAINS BEING IMPACTED BY THIS PROJECT AND ALL PROP. WATER & FORCE MAINS AND FITTINGS TO BE RESTRAINED PER GS 2.0

NOTE:
ALL WATER MAIN WASTEWATER AND STORM SEWER CROSSINGS, SEPARATION AND CONFLICTS SHALL COMPLY WITH GS 1.5

Rodolfo Vargas Fournier

Digitally signed by Rodolfo Vargas Fournier
DN: C=US, O=FLAGLER 113 LLC, ou=Qualified, serialNumber=P0000093461082806C0023 8584, CN=Rodolfo Vargas Fournier
Reason: I am the author of this document
Location:
Date: 2025.05.21 13:59:07-04'00'
Foxit PDF Editor Version: 2025.1.0

THIS ITEM HAS BEEN DIGITALLY SIGNED AND SEALED BY RODOLFO J. VARGAS,PE ON THE DATE ADJACENT TO THE SEAL. PRINTED COPIES OF THIS DOCUMENT ARE NOT CONSIDERED SIGNED AND SEALED AND THE SIGNATURE MUST BE VERIFIED ON ANY ELECTRONIC COPIES.

AGMT # 32781

SEWER PROFILES

FLAGLER 113 LLC
CIVIL ENGINEERING
8550 W. FLAGLER ST. SUITE 113, MIAMI, FLORIDA 33144
TEL. (305)551-6267 FAX (305)551-4542
e-mail: rudy@vsneng.com or leo@vsneng.com

MEDITERRANEA CENTRE II
A FLEX SPACE BUILDING
AT
8335 NW 56TH STREET
DORAL, FLORIDA

no	date	revision/issue
1	5/21/25	REVISED PER MDWASD COMMENTS

designed	R. VARGAS
drawn	N. SERRATE
checked	L. SERRATE
approved	R. VARGAS
proj no	40047-01
scale	1" = 20'
date	MAY 30, 2024
cad ref	40047-14

RODOLFO J. VARGAS LICENSE No. 35648 STATE OF FLORIDA PROFESSIONAL ENGINEER
5/21/25
RODOLFO J. VARGAS
PE # 35648

drawing

CWS-3