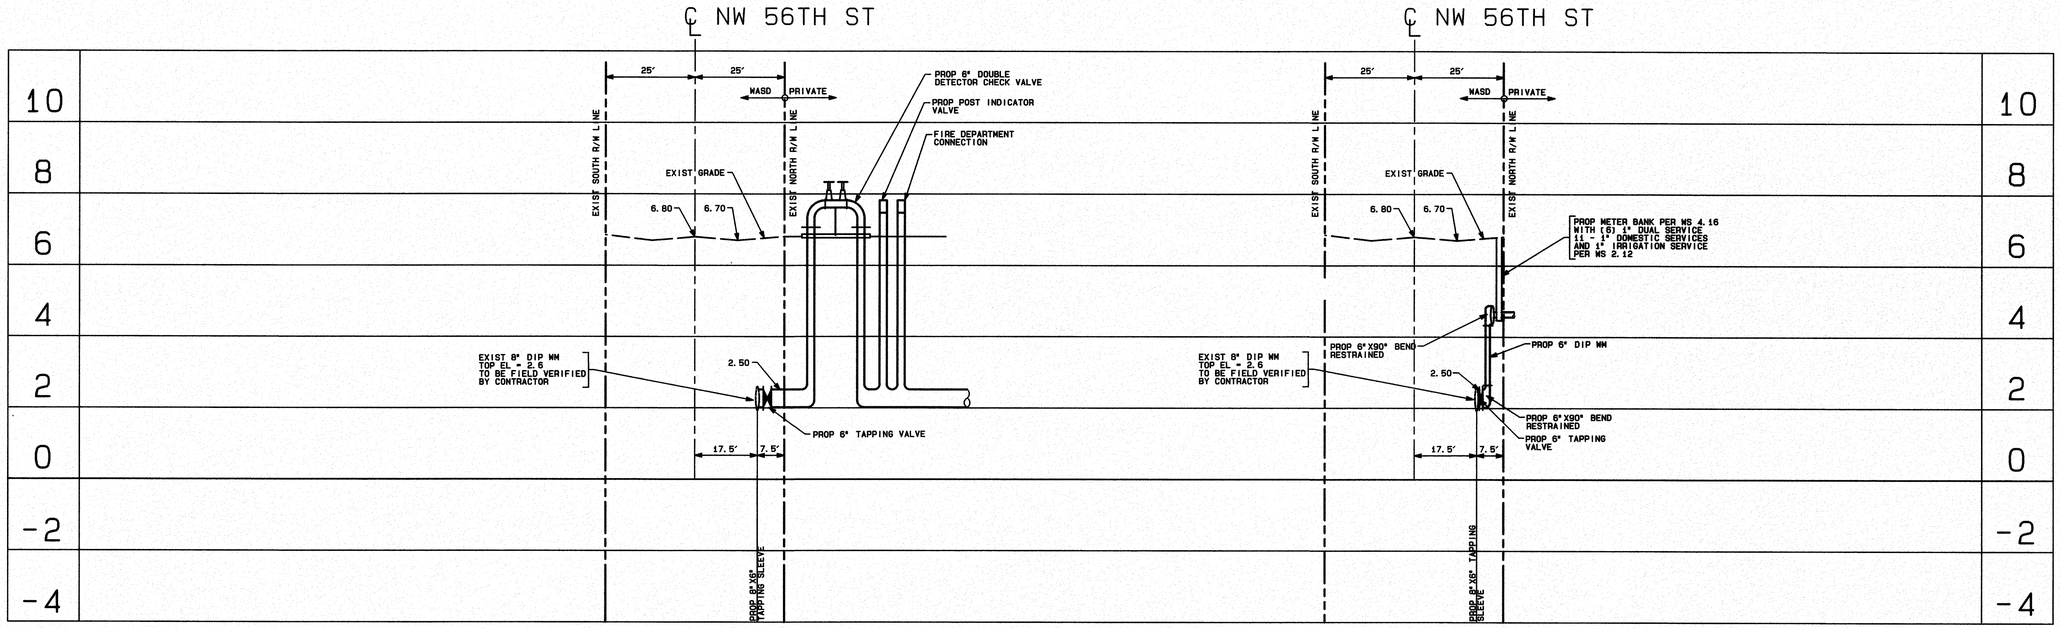

WATER PROFILE ALONG NW 56TH STREET

SCALE: 1" = 20' HORIZ
SCALE: 1" = 2' VERT

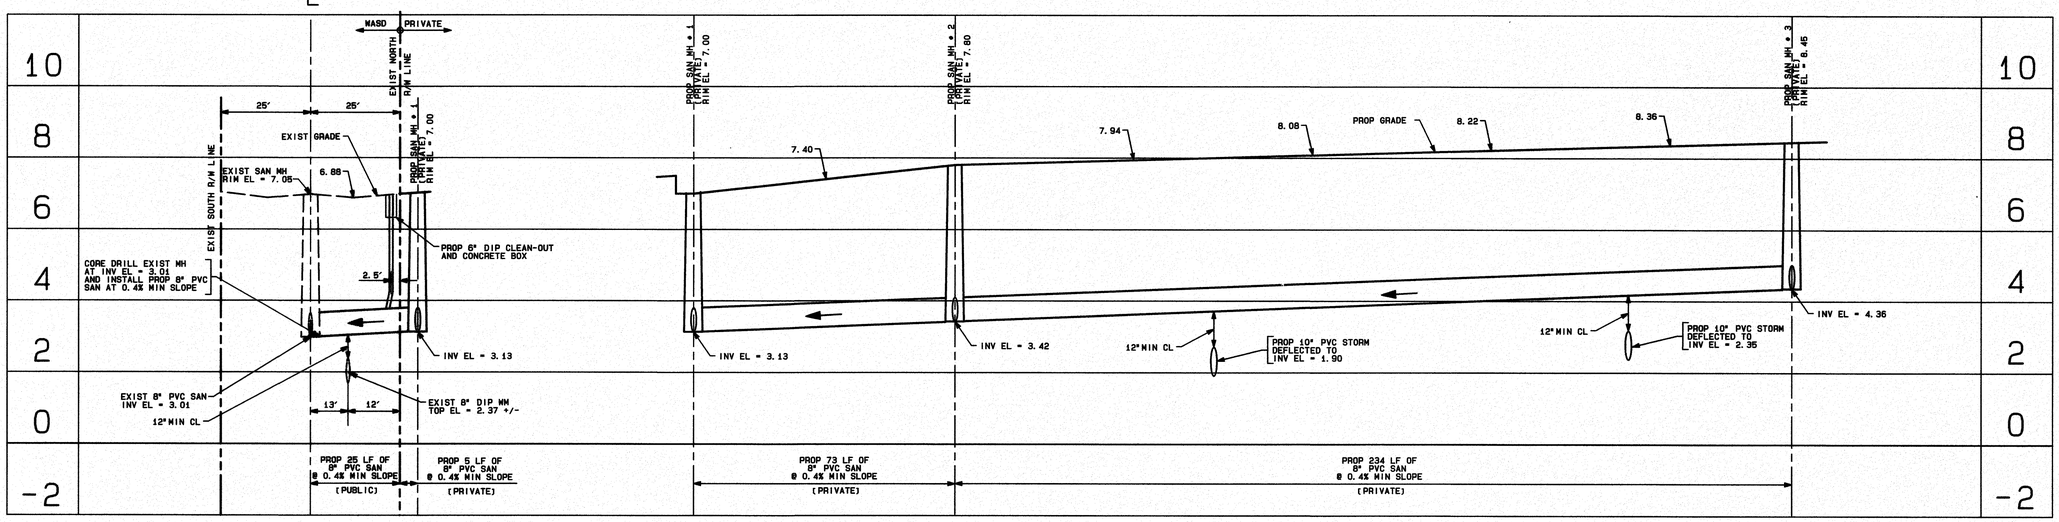

PROP 8" PVC SAN PROFILE (PUBLIC) ALONG NW 56TH ST

SCALE: 1" = 20' HORIZ
SCALE: 1" = 2' VERT

PROP 8" PVC SAN PROFILE (PRIVATE)

SCALE: 1" = 20' HORIZ
SCALE: 1" = 2' VERT

THIS ITEM HAS BEEN DIGITALLY SIGNED AND SEALED BY RODOLFO J. VARGAS, PE ON THE DATE ADJACENT TO THE SEAL. PRINTED COPIES OF THIS DOCUMENT ARE NOT CONSIDERED SIGNED AND SEALED AND THE SIGNATURE MUST BE VERIFIED ON ANY ELECTRONIC COPIES.

AGMT # ------

WATER AND SEWER PROFILES

FLAGLER LLC 113
CIVIL ENGINEERING
8650 W. FLAGLER ST. SUITE 113, MIAMI, FLORIDA 33144
TEL. (305)551-6267 FAX (305)551-4542
e-mail: rudy@vsneng.com or leo@vsneng.com

MEDITERRANEA CENTRE II
A FLEX SPACE BUILDING
AT
8335 NW 56TH STREET
DORAL, FLORIDA

no	date	revision/issue

designed	R. VARGAS
drawn	N. SERRATE
checked	L. SERRATE
approved	R. VARGAS
proj no	40047-01
scale	1" = 20'
date	MAY 30, 2024
cad ref	40047-14

RODOLFO J. VARGAS LICENSE No. 35648 STATE OF FLORIDA PROFESSIONAL ENGINEER
3/5/24
RODOLFO J. VARGAS
PE # 35648

drawing
CWS-2