RECEIVED
By puglias at 12:55 pm, May 28, 2025

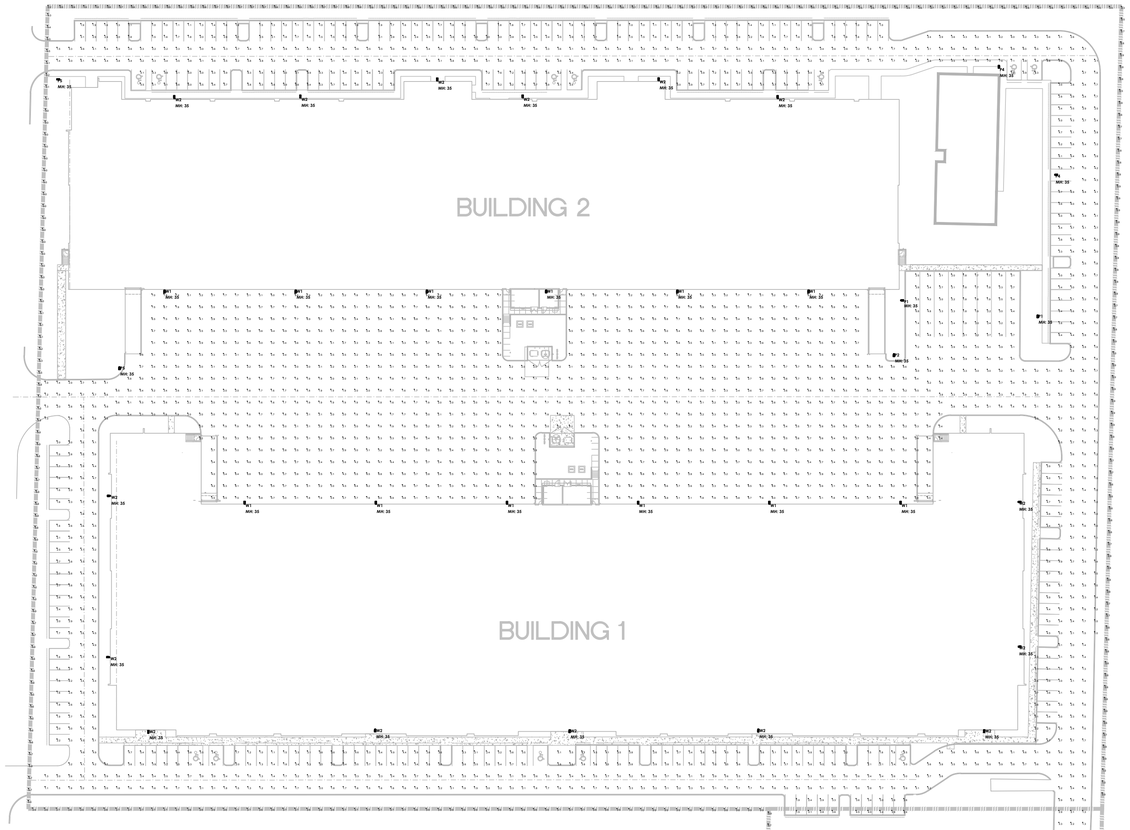

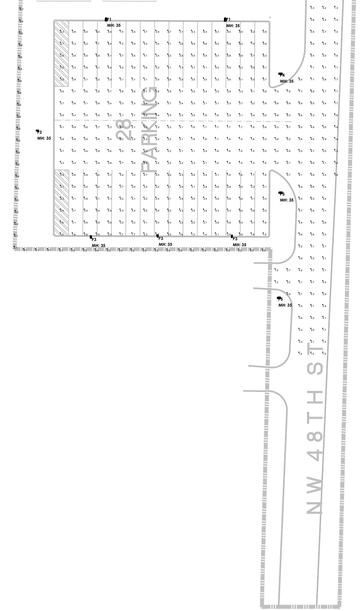

Luminaire Schedule									
Symbol	Qty	Label	Arrangement	Lum. Lumens	LLF	Luminaire Watts	Total Watts	Description	[MANUFAC]
	4	P1	Single	53235	0.900	388	1164	VLX-1_T4_SSL_4K	VISIONAIRE LIGHTING LLC
	1	P2	Single	52385	0.900	388	388	VLX-1_T3_SSL_4K	VISIONAIRE LIGHTING LLC
	4	P3	Single	17399	0.900	565.3	2261.2	VLX-1-T4_TSL_4K_HS	Visionaire Lighting LLC
	3	P4	Single	53889	0.900	388	1164	VLX-1_T2_SSL_4K	VISIONAIRE LIGHTING LLC
	4	P5	Single	17612	0.900	565.3	2261.2	VLX-1-T2_TSL_4K_HS	Visionaire Lighting LLC
	12	W1	Single	53235	0.900	388	5044	VLX-1_T4_SSL_4K	VISIONAIRE LIGHTING LLC
	15	W2	Single	52385	0.900	388	5820	VLX-1_T3_SSL_4K	VISIONAIRE LIGHTING LLC

Calculation Summary								
Label	CalcType	Units	Avg	Max	Min	Avg/Min	Max/Min	Grid Z
PARKING & DRIVE	Illuminance	Fc	3.32	9.0	1.0	3.32	9.00	0
PROPERTY LINE	Illuminance	Fc	0.63	1.0	0.0	N.A.	N.A.	N.A.
TRUCK BAY	Illuminance	Fc	3.38	8.9	1.5	2.25	5.93	0

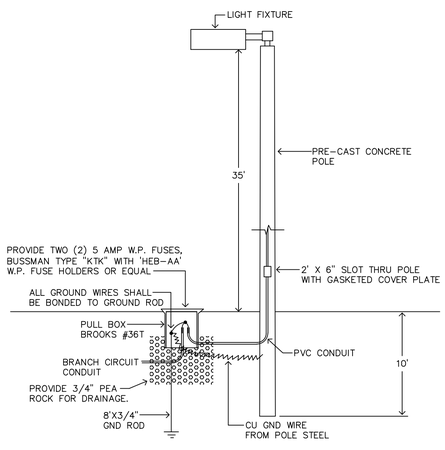

NOTE: POLE, FIXTURE, AND BASE AS AN ASSEMBLY SHALL MEET THE WIND LOADING REQUIREMENTS OF STATE CODES (F.B.C. BUILDING, CHAPTER 16, SECTION 1620), LOCAL CODES & ORDINANCES, AND ASCE 7-2010 (CHAPTERS 26 THROUGH 31) FOR WIND SPEED OF 175 MPH, EXPOSURE C IMPORTANCE FACTOR OF 1.0. PROSPECTIVE LIGHTING SUPPLIER SHALL SUBMIT CERTIFIED DATA OF COMPLIANCE.

SITE LUMINAIRE & POLE DETAIL
N.T.S.

1 PHOTOMETRIC SITE PLAN
ESP-1 SCALE: 1"=50'-0"

CLIENT
BRIDGE INDUSTRIAL

COPYRIGHT
This drawing has been prepared solely for the intended use, thus any reproduction or distribution for any purpose other than authorized by Arcadis is forbidden. Written dimensions shall have precedence over scaled dimensions. Contractors shall verify and be responsible for all dimensions and conditions on the job, and Arcadis shall be informed of any variations from the dimensions and conditions shown on the drawing. Shop drawings shall be submitted to Arcadis for general conformance before proceeding with fabrication.

Arcadis Professional Services (USA) Inc.

ISSUES

No.	DESCRIPTION	DATE
	ISSUE FOR PERMIT	10/18/2024

CONSULTANTS

Puga and Associates, Inc.
Engineers/Consultants
EB 0005813
7700 N Kendall Drive, Suite 806
Miami, Florida 33156
(305) 661-7700

SEAL

J. DAVID PUGA
LICENSE
NO. 41163
ON CALVARY'S PUGA
PROFESSIONAL ENGINEER
STATE OF FLORIDA

THIS ITEM HAS BEEN DIGITALLY SIGNED AND SEALED BY JUAN DAVID PUGA ON THE DATE ADJACENT TO THE SEAL. PRINTED COPIES OF THIS DOCUMENT ARE NOT CONSIDERED SIGNED AND SEALED AND THE SIGNATURE MUST BE VERIFIED ON ANY ELECTRONIC COPIES.

PRIME CONSULTANT

ARCADIS
7000 N Federal Hwy - 2nd Floor
Boca Raton FL 33487 USA
tel 248 936 8000
www.arcadis.com

PROJECT
DORAL 826 - BUILDING WAREHOUSES
DORAL, FLORIDA

PROJECT NO:
147536

DRAWN BY:	CHECKED BY:
JIG	KW
PROJECT MGR: KW	APPROVED BY: Approver

SHEET TITLE
PHOTOMETRIC SITE PLAN

SHEET NUMBER
ESP-1

ISSUE

SCALE CHECK
10mm
1 in