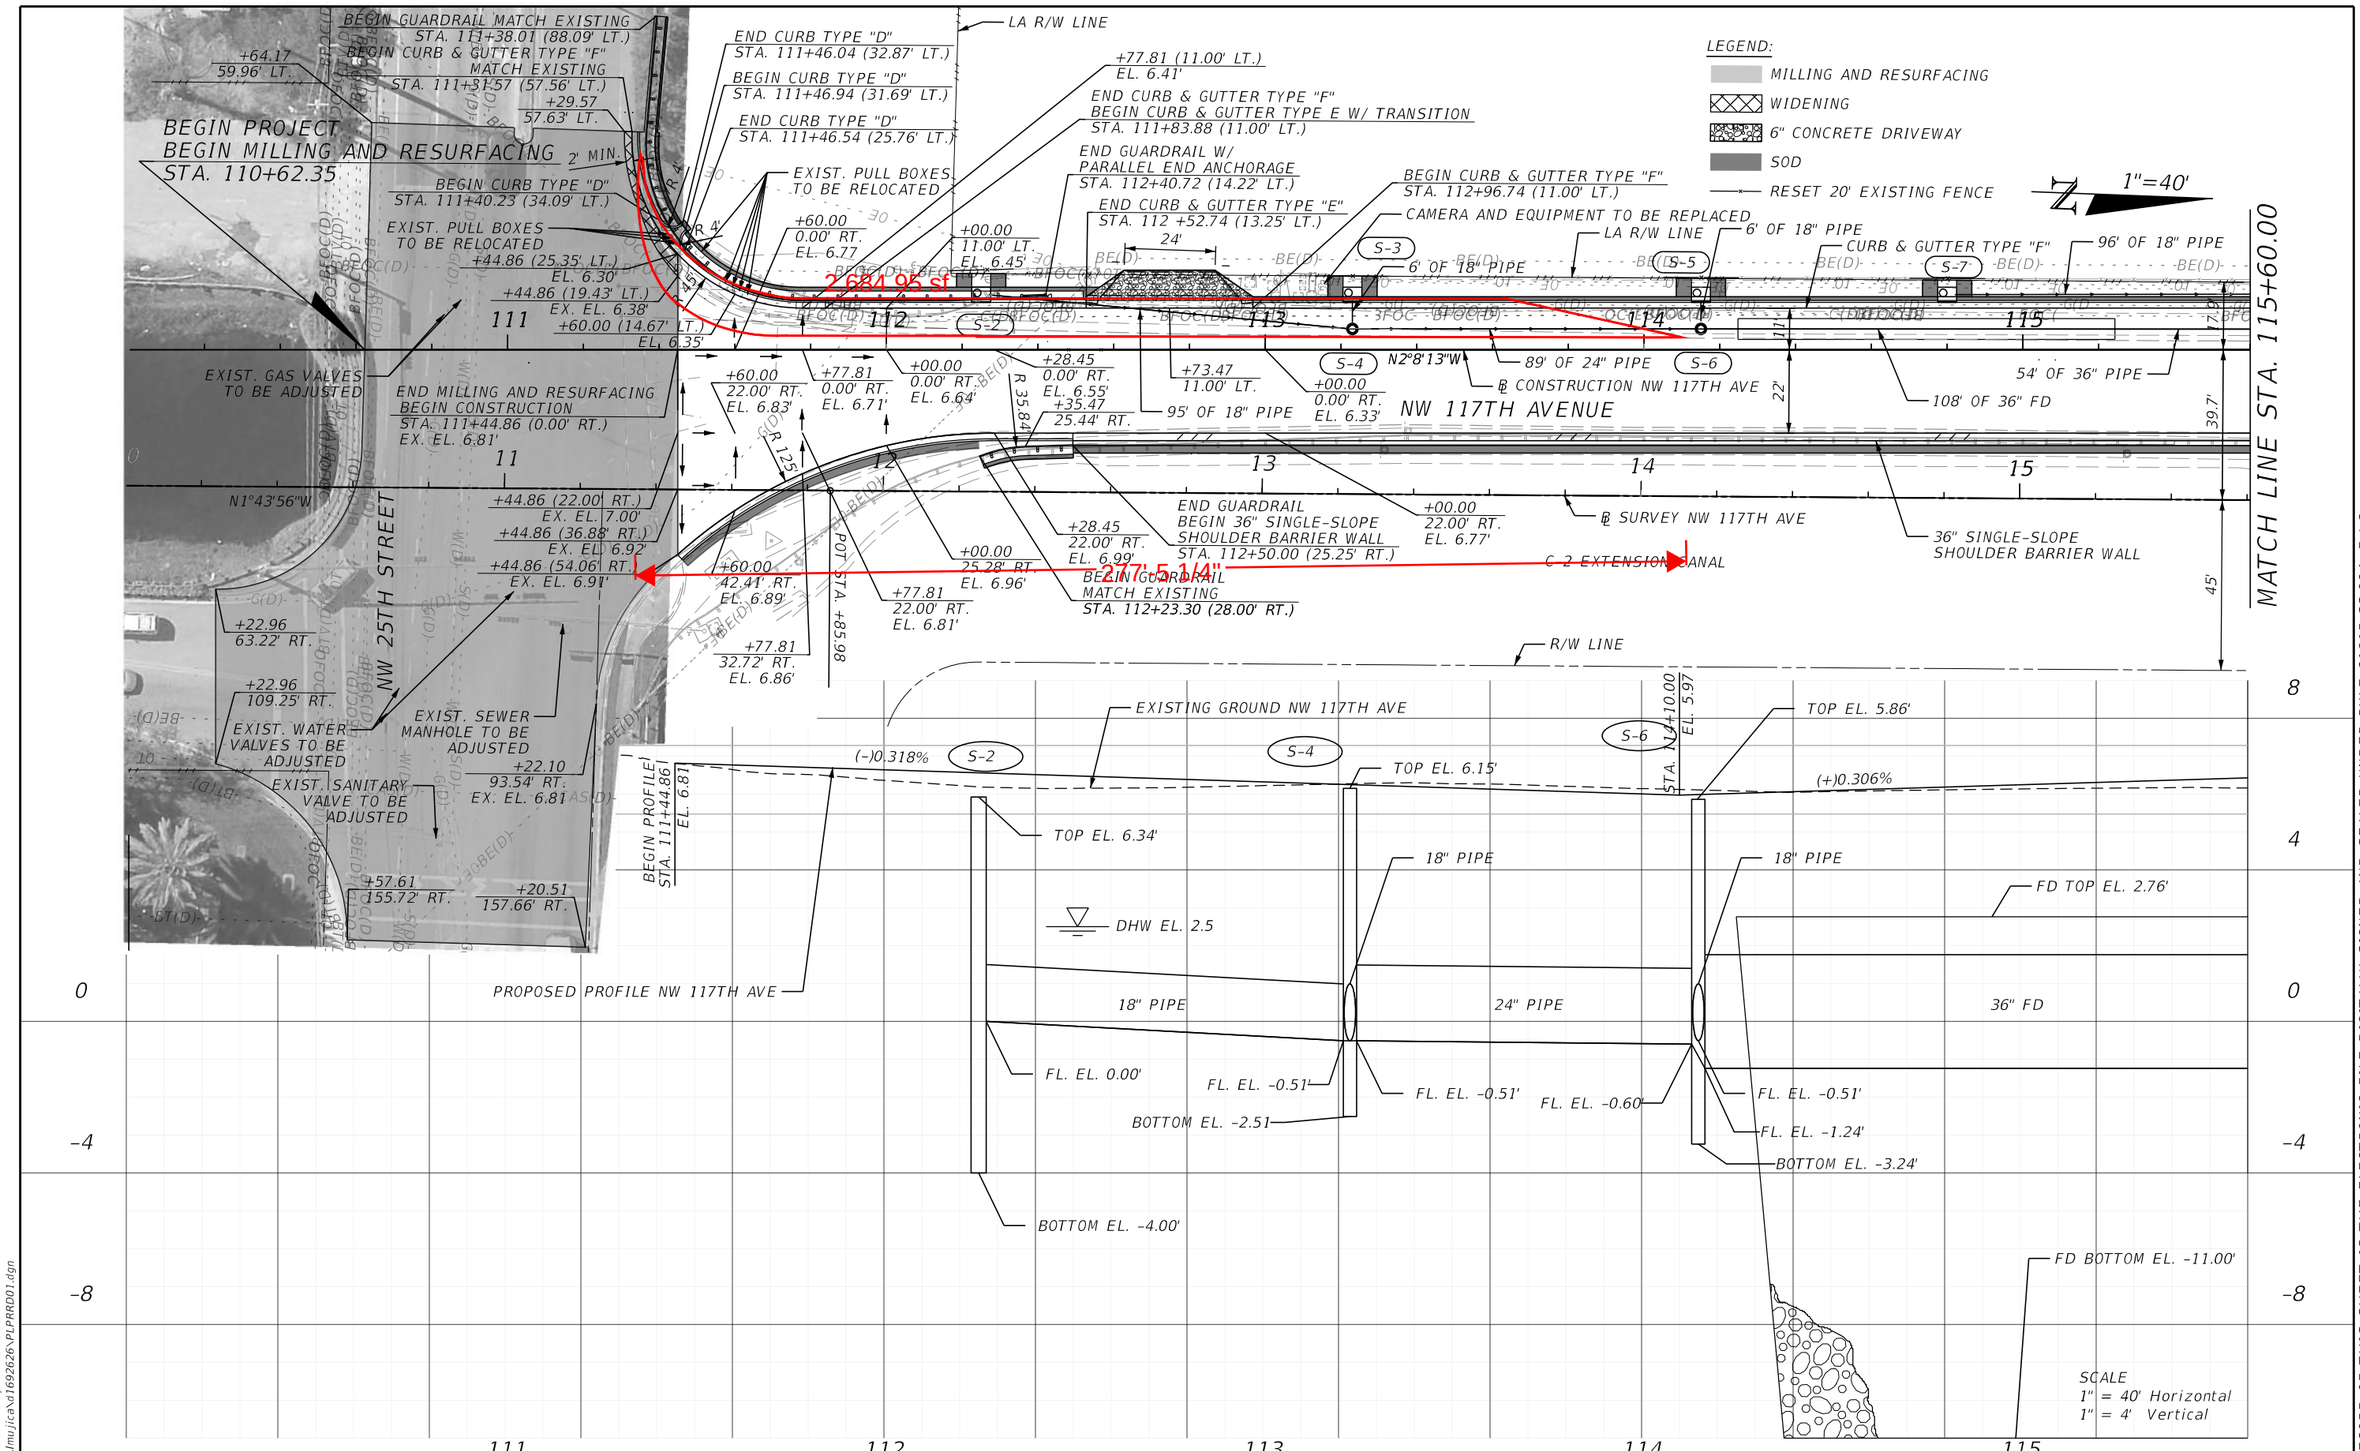

REVISIONS			
DATE	DESCRIPTION	DATE	DESCRIPTION

ENGINEER OF RECORD
LEANET MUJICA, P.E.
LICENSE NUMBER: 78415
GANNETT FLEMING, INC.
800 NW 62ND AVE, SUITE 490
MIAMI, FL 33126

CITY OF DORAL

NW 117TH AVENUE
IMPROVEMENTS

ROADWAY PLAN-PROFILE

SHEET NO.
13

THE OFFICIAL RECORD OF THIS SHEET IS THE ELECTRONIC FILE DIGITALLY SIGNED AND SEALED UNDER RULE 61G15-23.004, F.A.C.

10/8/2024 4:22:52 PM vpranckevicius
c:\pwworking\gf_nw01\mujica\d1692626\PLPRR001.dgn