RECEIVED
By Massiel at 10:20 am, May 26, 2026

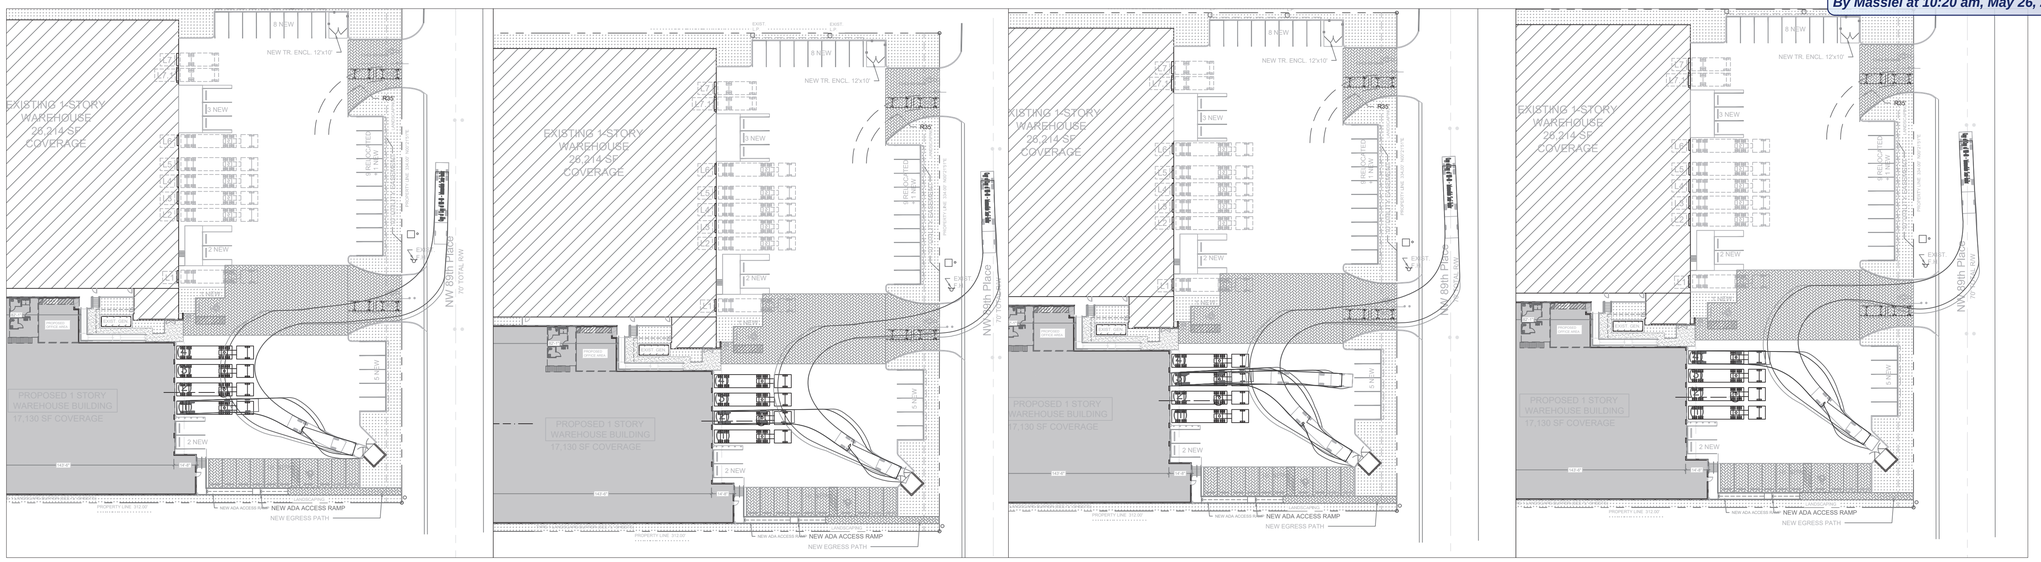

2 **EXHIBITS NOT TO SCALE AND ASUMMING 8.5'X53' SEMI-TRAILER (SOUTH ENTRANCE PATH)**

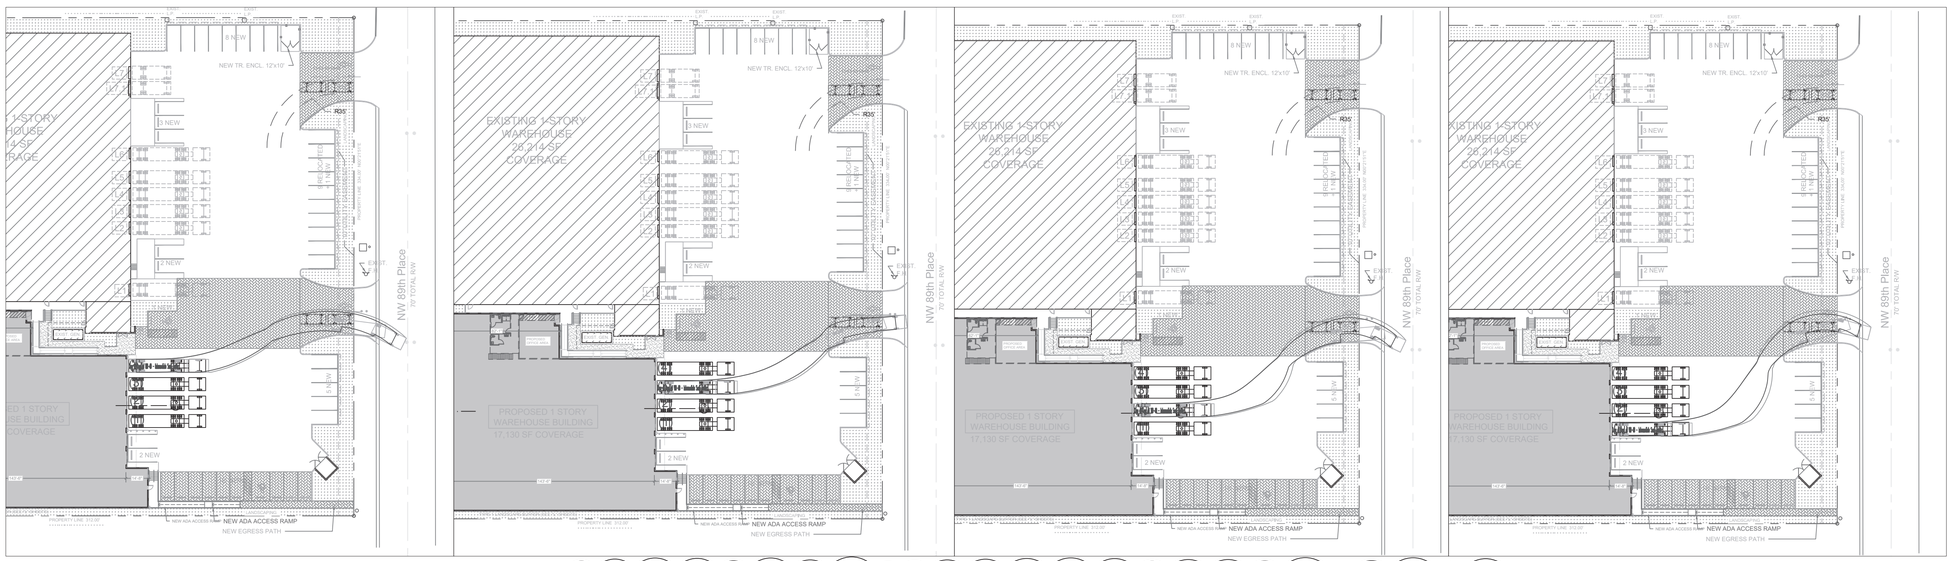

2 **EXHIBITS NOT TO SCALE AND ASUMMING 8.5'X53' SEMI-TRAILER (SOUTH EXIT PATH)**

NOTES:

- FOR THE (SOUTH ENTRANCE/EXIT PATH) EXHIBITS, WE ARE ASSUMING THAT TRUCKS WILL PARK IN ORDER FROM THE SOUTH PARKING(1) TO THE NORTH PARKING(4).(FOLLOWING THAT SEQUENCE AND THERE IS NO SEMI-TRAILERS PARKED WHILE ENTERING FROM PARKING(1) TO (4))
- FOR THE (EXIT PATH) EXHIBITS, WE ARE ASSUMING THAT TRUCKS WILL BE PARKED WHILE CONDUCTING THE AUTO-TURN ANALYSIS AND THAT THERE WILL BE ONLY ONE TRUCK EXITING AT A TIME.
- NO PARKING ALLOWED WITHIN THE NO PARKING AREA.
- SINGLE-TENANT FACILITY REQUIRED FOR POSSIBLE INTERNAL COORDINATION.

SEMI-TRAILER TRUCKS AUTO-TURN EXHIBITS - PLAN VIEW

SCALE: NOT TO SCALE

Sunshine811

Call 811 or visit sunshine811.com two full business days before digging to have buried facilities located and marked.

Check positive response codes before you dig!

EA3 CIVIL ENGINEERING

EA3 CIVIL ENGINEERING, INC.
9050 PINES BLVD., STE. 415-415
PEMBROKE PINES, FLORIDA 33024
OFFICE: 754.777.7993
WWW.EA3CIVIL.COM

CA NO. 32522
PE NO. 82291
ERIC ARENCIBIA, P.E.

SEAL:

ERIC ARENCIBIA LICENSE No 82291 STATE OF FLORIDA PROFESSIONAL ENGINEER

Digitally signed by Eric Arencibia
DN: CN=Eric Arencibia, email=earencibia@ea3civil.com, C=US, O=Unaffiliated, OU=EA3 Civil Engineering, Inc., 2.5.4.97=ACRC0000001920244BD04EE00001EBCD, 1.3.6.1.4.1.311.60.2.1.3=US, 1.3.6.1.4.1.311.60.2.1.2=Florida
Reason: I am the author of this document
Location: Pembroke Pines, FL
Date: 2026.05.15 14:13:51-04'00'

Not valid without the raised seal of a licensed professional engineer. Printed copies of this document are not considered signed & sealed and the signature must be verified on any electronic copies.

ERIC ARENCIBIA, P.E.
NO. 82291, STATE OF FLORIDA

PROJECT NAME & ADDRESS: DORAL WAREHOUSE, 2020 NW 89TH PLACE, DORAL, FL 33141

PROPOSED NEW FACILITY:

DORAL WAREHOUSE

THIS DRAWING CONTAINS PROPRIETARY INFORMATION AND IS THE PROPERTY OF "MEC DESIGN CONSULTANTS, INC." AND MAY NOT BE REPRODUCED OR DISTRIBUTED WITHOUT THE WRITTEN PERMISSION OF "MEC DESIGN CONSULTANTS, INC."

REVISION NO.	DATE	BY
1	12-16-25	REVIEW COMMENTS
2	04-30-26	REVIEW COMMENTS

CHECKED BY: E.A.

DRAWN BY: A.L.

DATE: 10/02/2025

SHEET TITLE:

SEMI-TRAILER TRUCKS AUTO-TURN EXHIBITS

SHEET:

C-800