RECEIVED
By Massiel at 10:06 am, May 26, 2026

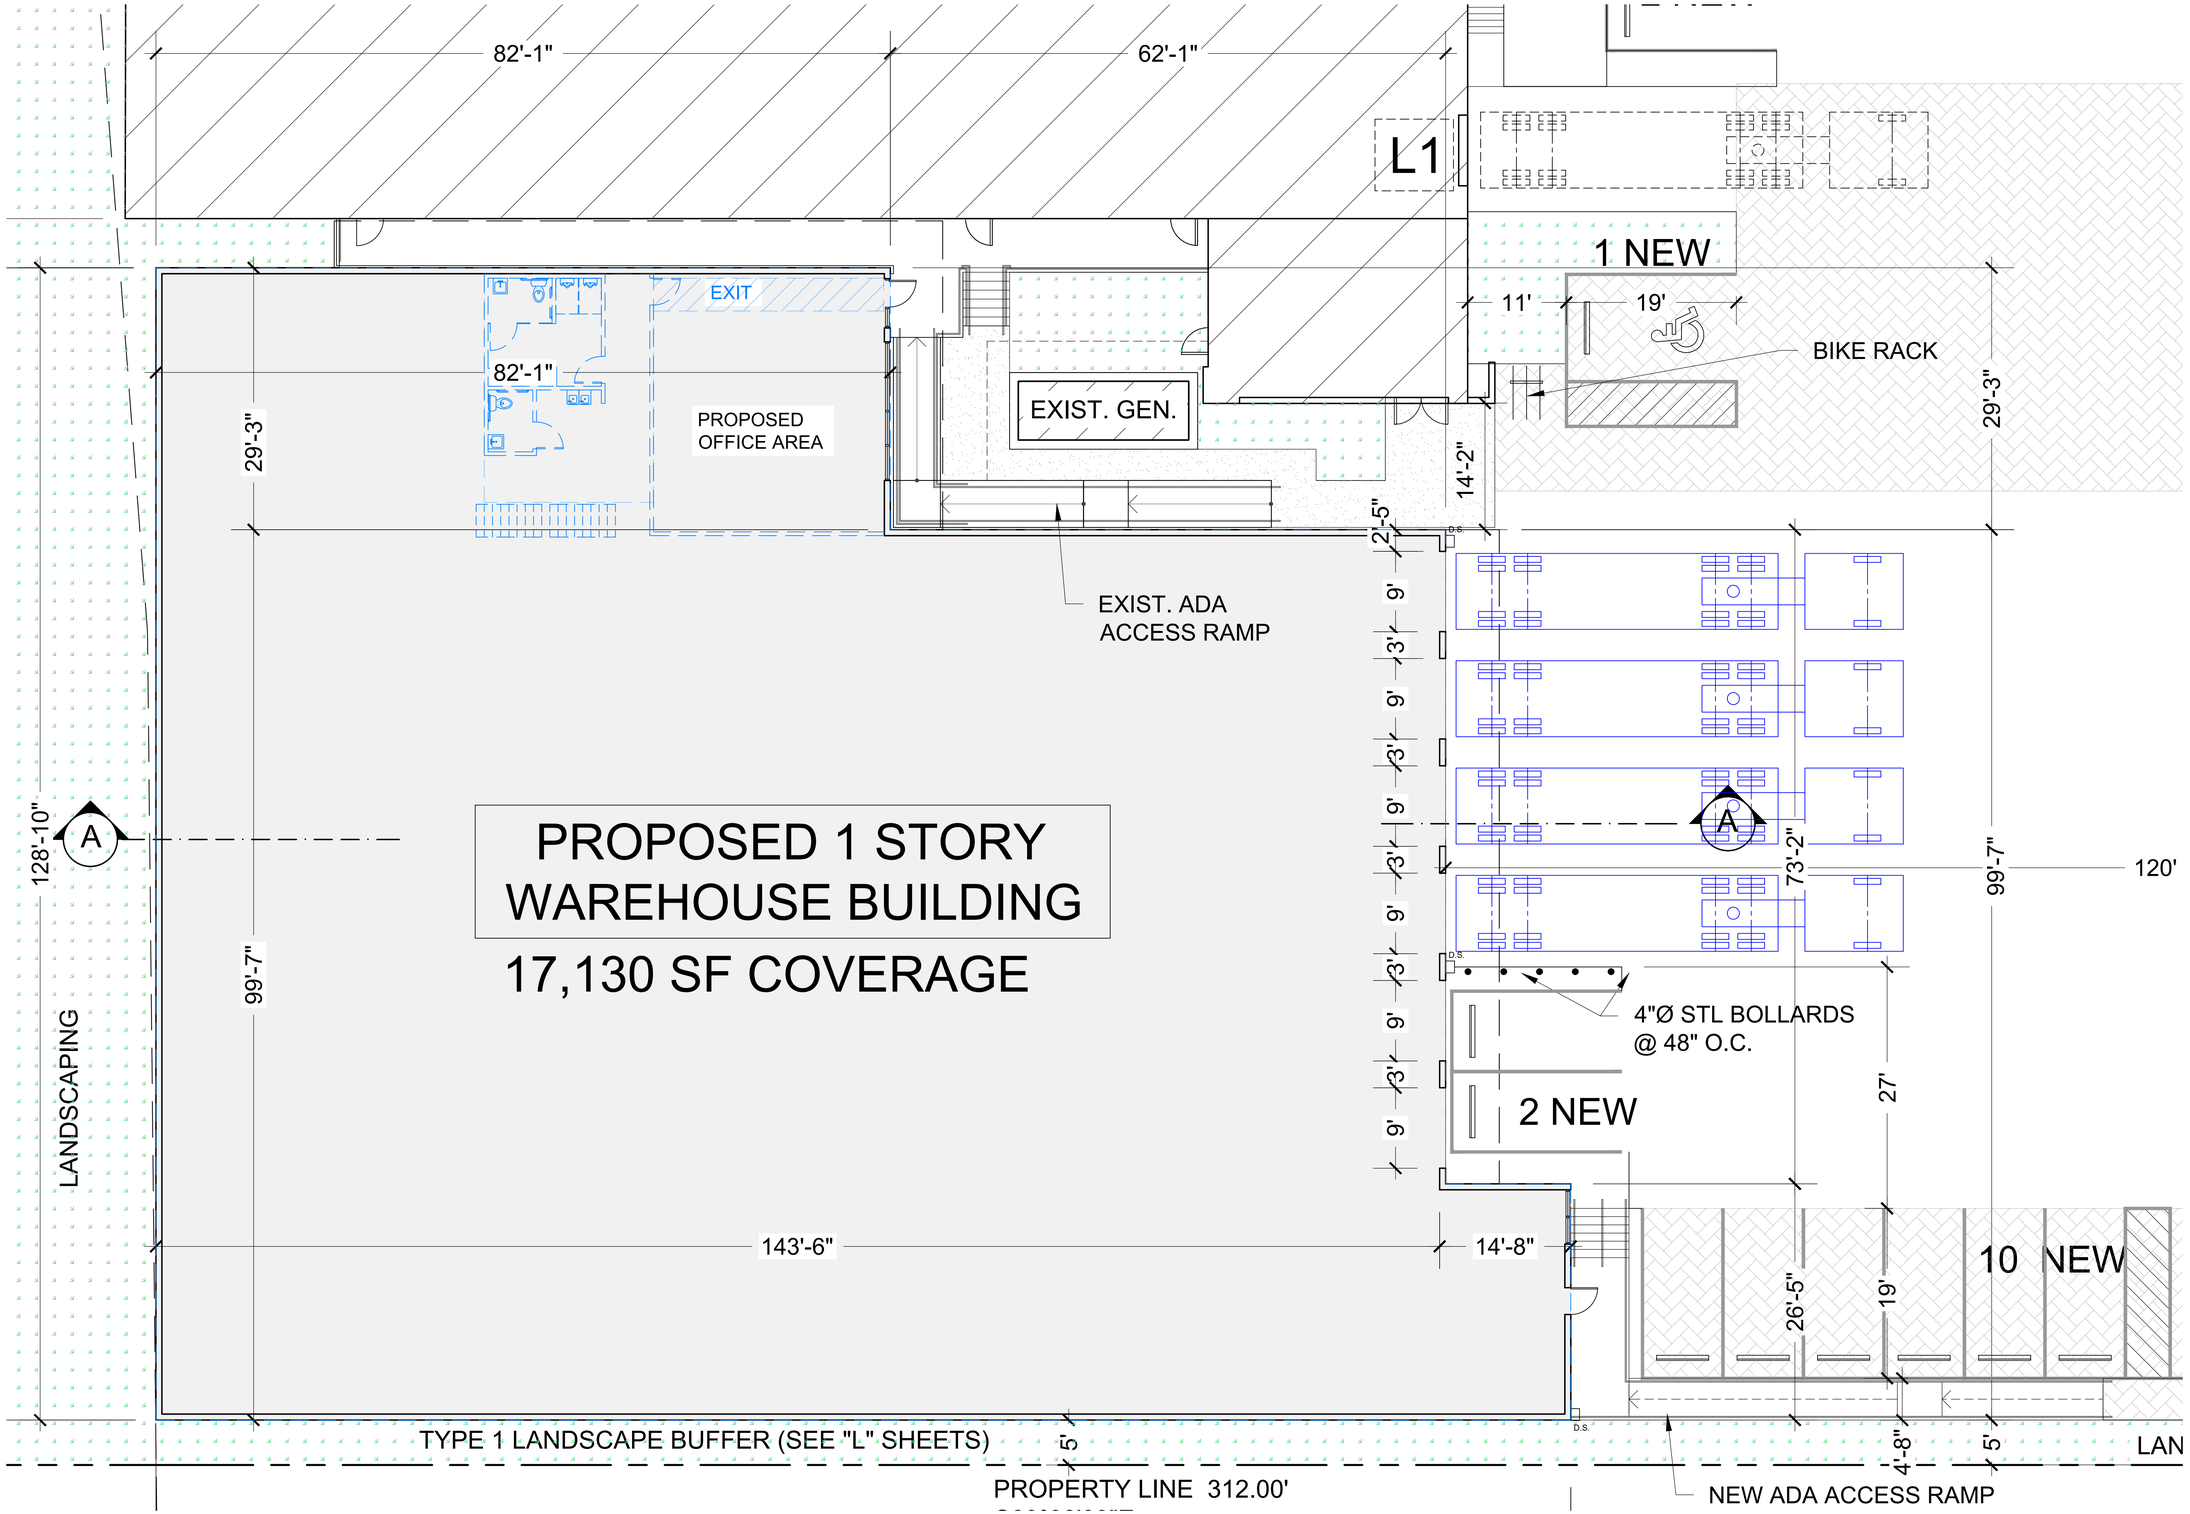

BLITSTEIN DESIGNarchitects
34 Giralda Avenue
Coral Gables, Fl 33134
Ph : (305) 444-4433
Fax :(305) 444-0181

PETER BLITSTEIN
LIC. No. - AR0007570

Digitally signed by Peter Blitstein
Date: 2026.05.19 10:32:06 -04'00'

project name

PROPOSED NEW FACILITY:

DORAL WAREHOUSE

2020 NW 89th PLACE
DORAL, FLORIDA

date

SEPTEMBER 29, 2025

revisions

1 REVIEW COMMENTS 12-16-25
2 OWNER CHANGE 02-02-26
3 DESIGN CHANGES 05-01-26

drawn by

D.M.

sheet tittle

FLOOR PLAN

SCALE 1/8" = 1'-0"

sheet number

A-2