RECEIVED
By Massiel at 10:28 am, May 26, 2026

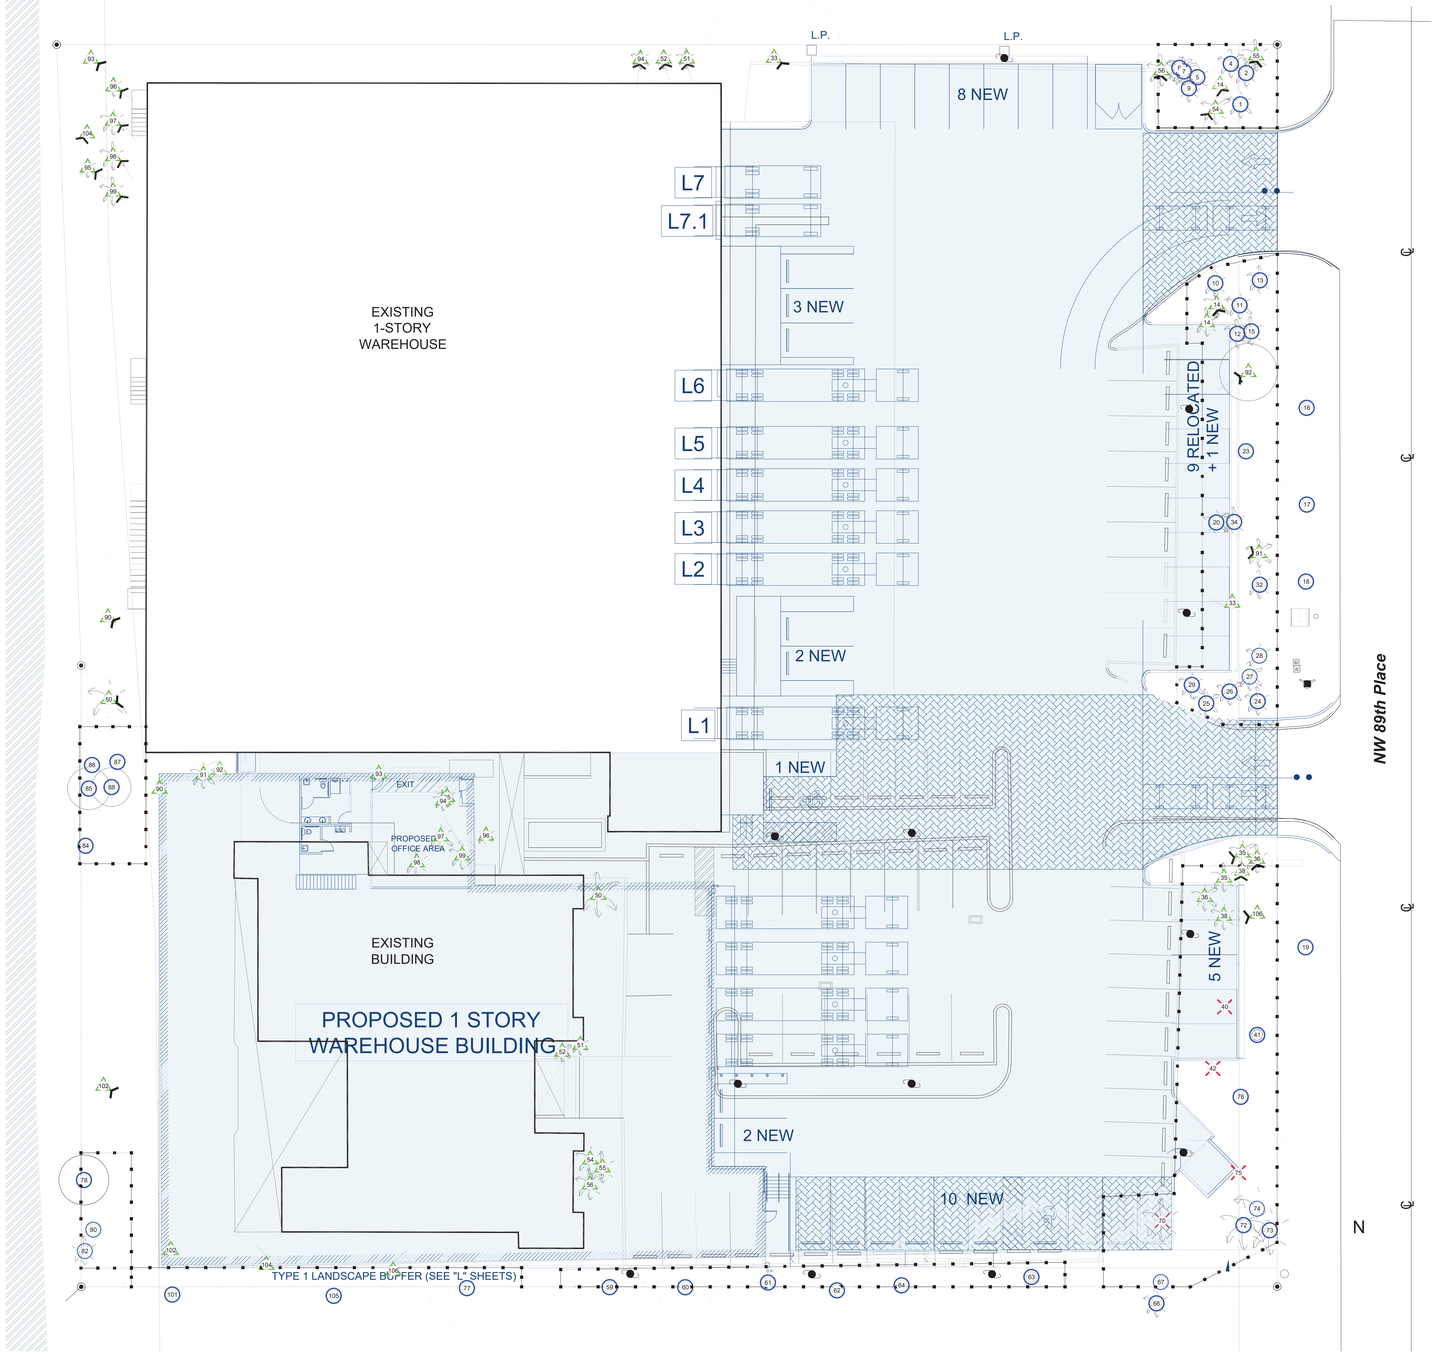

Existing Tree Disposition List

No.	BOTANICAL NAME	COMMON NAME	DIAMETER DBH (IN)	HEIGHT (FT)	SPREAD (FT)	SPREAD LOST (SQ.FT)	CONDITION %	DISPOSITION	COMMENTS
1	*Sabal palmetto*	Sabal Palm	10	28.6	8		65	Remain	
2	*Sabal palmetto*	Sabal Palm	11.25	21	8		65	Remain	
4	*Sabal palmetto*	Sabal Palm	15	21	8		70	Remain	
5	*Sabal palmetto*	Sabal Palm	13.5	27.1	8		70	Remain	
6	*Sabal palmetto*	Sabal Palm	15	27.1	8		70	Remain	
7	*Sabal palmetto*	Sabal Palm	14.5	27.1	8		58	Remain	
9	*Sabal palmetto*	Sabal Palm	8.5	27.1	8		65	Remain	
10	*Sabal palmetto*	Sabal Palm	9.3	26.8	8		65	Remain	
11	*Sabal palmetto*	Sabal Palm	10.25	33	8		65	Remain	
12	*Sabal palmetto*	Sabal Palm	10.5	26.8	8		65	Remain	
13	*Sabal palmetto*	Sabal Palm	11	26.8	8		65	Remain	
14	*Sabal palmetto*	Sabal Palm	16.3	26.8	8		70	Relocate	(,91,97,98,99))
15	*Sabal palmetto*	Sabal Palm	17	26.8	8		70	Remain	
16	*Quercus virginiana*	Live Oak	8	27.3	13		54	Remain	Poor structure, canopy dieback, canopy crowding
17	*Quercus virginiana*	Live Oak	6	27.2	13		47	Remain	Poor structure, canopy dieback, canopy crowding, adjacent to utility box
18	*Quercus virginiana*	Live Oak	6.75	27.2	13		48	Remain	Poor structure, canopy dieback, canopy crowding
19	*Quercus virginiana*	Live Oak	6.25	25.1	10		54	Remain	
20	*Sabal palmetto*	Sabal Palm	16	24.7	8		70	Remain	
23	*Quercus virginiana*	Live Oak	26.5	35.9	42		55	Remain	Poor structure, canopy dieback, canopy over li
24	*Sabal palmetto*	Sabal Palm	12	19.3	8		65	Remain	
25	*Sabal palmetto*	Sabal Palm	11.25	19.3	8		65	Remain	
26	*Sabal palmetto*	Sabal Palm	11	29.7	8		65	Remain	
27	*Sabal palmetto*	Sabal Palm	9.75	24.3	8		65	Remain	
28	*Sabal palmetto*	Sabal Palm	11.75	24.3	8		65	Remain	
29	*Sabal palmetto*	Sabal Palm	10.5	28.2	8		65	Remain	
32	*Sabal palmetto*	Sabal Palm	17	25.4	8		70	Remain	
33	*Quercus virginiana*	Live Oak	23.5	35.8	37		49	Relocate	Multi co-dom with inclusion, overlifted first order branches, decay in second order branches, poor structure crossing and rubbing branches
34	*Sabal palmetto*	Sabal Palm	14	16.7	8		65	Remain	
35	*Sabal palmetto*	Sabal Palm	13.75	23.3	8		65	Relocate	
36	*Sabal palmetto*	Sabal Palm	13.25	23.3	8		65	Relocate	
38	*Sabal palmetto*	Sabal Palm	17.5	23.3	8		65	Relocate	
40	*Cupaniopsis anacardioides*	Carrotwood	21.75	32.2	20	0	45	Remove	Florida Invasive Species Council Category I Invasive
41	*Quercus virginiana*	Live Oak	25	35.5	38		50	Remain	Poor structure, chlorotic foliage, canopy dieback, canopy crowding, deadwood
42	*Cupaniopsis anacardioides*	Carrotwood	23.5	24.3	18	0	46	Remove	Florida Invasive Species Council Category I Invasive
50	*Adonidia merrilli*	Christmas Palm	6.6	22	12			Relocate	
51	*Ptychosperma elegans*	Solitaire Palm	4	38.1	6		53	Relocate	
52	*Ptychosperma elegans*	Solitaire Palm	4	34.9	6		53	Relocate	
54	*Sabal palmetto*	Sabal Palm	10.5	29.9	8		65	Relocate	
55	*Sabal palmetto*	Sabal Palm	11.25	29.9	8		65	Relocate	
56	*Sabal palmetto*	Sabal Palm	10.25	23	8		65	Relocate	
59	*Bucida buceras*	Black olive	21.5	35.6	18		49	Remain	
60	*Quercus virginiana*	Live Oak	8.5	27.1	8		58	Remain	
61	*Quercus virginiana*	Live Oak	6.5	26.8	8		58	Remain	
62	*Quercus virginiana*	Live Oak	4.5	33	8		60	Remain	
63	*Bucida buceras*	Black olive	22	26.8	8		52	Remain	
64	*Bucida buceras*	Black olive	17	26.8	8		49	Remain	
66	*Sabal palmetto*	Sabal Palm	16	26.8	8		70	Remain	
67	*Bucida buceras*	Black olive	22	26.8	8			Remain	
70	*Livistona chinensis*	Chinese Fan Palm	10.5	27.3	13	0	65	Remove	Florida Invasive Species Council Category I Invasive
72	*Bismarckia nobilis*	Bismarck Palm	13.5	27.2	13		65	Relocate	
73	*Bismarckia nobilis*	Bismarck Palm	14	27.2	13		65	Remain	
74	*Bismarckia nobilis*	Bismarck Palm	14	25.1	10			Remain	
75	*Cupaniopsis anacardioides*	Carrotwood	29.75	27.2	22	0	48	Remove	Florida Invasive Species Council Category I Invasive
76	*Quercus virginiana*	Live Oak	20.5	34.9	32		55	Remain	
77	*Bucida buceras*	Black olive	26	35.9	20		51	Remain	
78	*Quercus virginiana*	Live Oak	13.5	27.7	22		58	Remain	
80	*Quercus virginiana*	Live Oak	12.5	13.8	12		37	Remain	
82	*Sabal palmetto*	Sabal Palm	16	25	8		70	Remain	
84	*Quercus virginiana*	Live Oak	14.8	19.5	20		55	Remain	
85	*Quercus virginiana*	Live Oak	9	27.4	11		47	Remain	
86	*Bursera simaruba*	Gumbo Limbo	17.5	21.5	24		65	Remain	
87	*Bursera simaruba*	Gumbo Limbo	19.25	30.3	24		66	Remain	
88	*Bursera simaruba*	Gumbo Limbo	7.5	12	10		64	Remain	
90	*Quercus virginiana*	Live Oak	20.5	44	32		54	Relocate	
91	*Sabal palmetto*	Sabal Palm	17	13	8		70	Relocate	
92	*Quercus virginiana*	Live Oak	15	30.7	15		51	Relocate	
93	*Tamarindus indica*	Tamarind	10.75	25.7	18		55	Relocate	
94	*Ptychosperma elegans*	Solitaire Palm	4.5	30.5	6		53	Relocate	
95	*Ptychosperma elegans*	Solitaire Palm	4.5	30.5	6		53	Relocate	
96	*Ptychosperma elegans*	Solitaire Palm	4.5	30.5	6		53	Relocate	
97	*Sabal palmetto*	Sabal Palm	11.5	24.4	8		65	Relocate	
98	*Sabal palmetto*	Sabal Palm	9.5	24.4	8		65	Relocate	
99	*Sabal palmetto*	Sabal Palm	10.5	19.4	8		53	Relocate	
101	*Bucida buceras*	Black olive	20	30.4	26		54	Remain	
102	*Quercus virginiana*	Live Oak	18.75	37.5	30		53	Relocate	
104	*Tamarinds indica*	Tamarind	6.75	22	7		45	Relocate	
105	*Bucida buceras*	Black olive	15.25	26.1	24		48	Remain	
106	*Tamarindus indica*	Tamarind	7.25	22.3	10		49	Relocate	
Total to be removed and mitigated						**0**			

TREE RELOCATION PLAN

SCALE: 0 16 32 48 feet

1" = 16'

Sunshine State One Call of Florida, Inc. 811

TREE DISPOSITION LEGEND

- Existing tree or palm to be transplanted
- Existing tree and palm to remain in their existing location and be protected during construction, no construction or excavation shall be permitted within the dripline of the trees.
- Tree / Palm
- LIMITS OF EXISTING TREE & PALM PROTECTION ZONE
- PROPOSED BUILDING & PAVED AREAS

ALL LANDSCAPE DATA INC
Landscape (Architecture + Plant Information)
(305) 303 7059 / 4459 NW 97 CT.
Doral, FL 33178
www.alllandscapedata.net
www.alllandscapedata.com

DERICK LANGEL
Landscape Architect LA666705
Certified Arborist FL-0439A

Digitally signed by DERICK LANGEL
Date: 2026.05.15 17:50:57-04'00'

REVISIONS:
4 City Comments 05-14-26

PROJECT NAME
2020 NW 89th Place
DORAL , FL 33172

SHEET INFORMATION:

Drawing Size 30x42
Project #: 2024-09-99
Drawn By: VD
Checked By: DL-JV

Title:
TREE RELOCATION PLAN

Sheet Number:
L-04 4

Date: - September 23, 2025