RECEIVED
By Massiel at 10:08 am, May 26, 2026

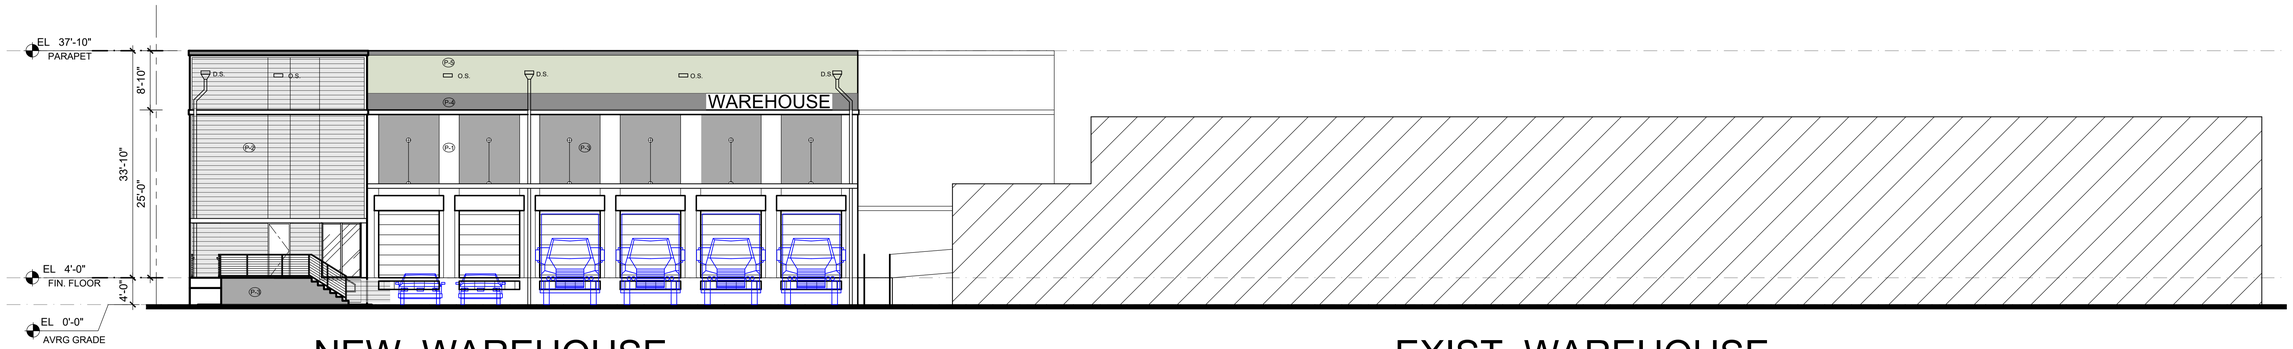

EAST ELEVATION (NW 89th PLACE)

SCALE 3/32" = 1'-0"

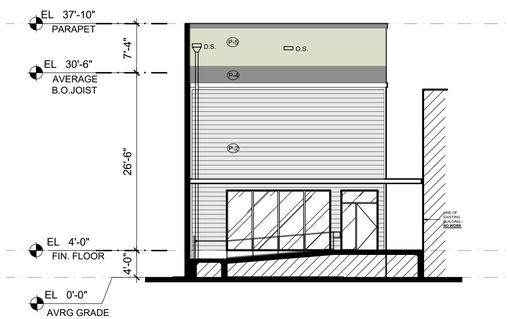

EAST ELEVATION (OFFICE ENTRY)

SCALE 3/32" = 1'-0"

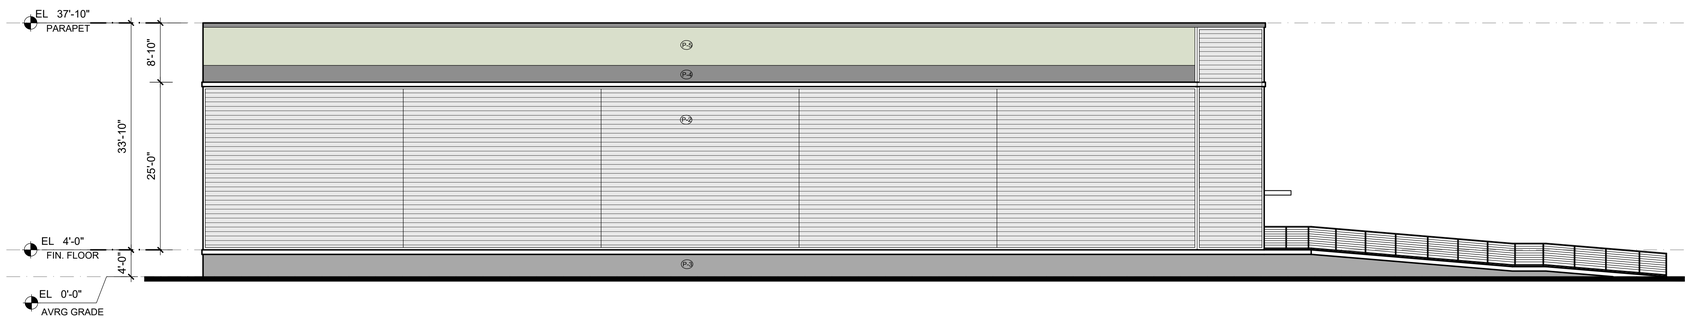

SOUTH ELEVATION

SCALE 3/32" = 1'-0"

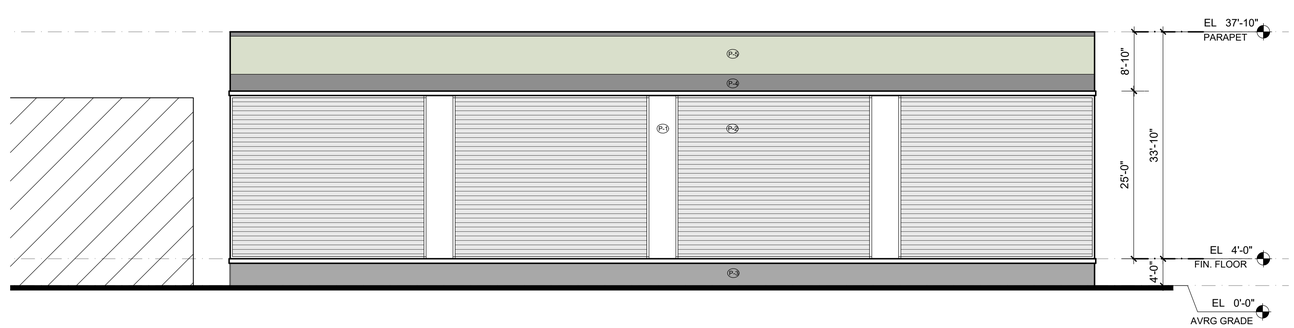

WEST ELEVATION (CANAL)

SCALE 3/32" = 1'-0"

EXTERIOR PAINT COLORS

No.	MANUF.	COLOR	COLOR NAME / No.
P-1	SHERWIN WILLIAMS*	WHITE	SW9541 WHITE SNOW
P-2		GRAY 2	SW9547 VESSEL
P-3		GRAY 3	SW7016 MINDFUL GRAY
P-4		GRAY 4	SW7068 GRIZZLE GRAY
P-5		OLIVE	SW9130 EVERGREEN FOG

*(OR EQUAL)

BLITSTEIN DESIGN architects
34 Giralda Avenue
Coral Gables, Fl 33134
Ph : (305) 444-4433
Fax :(305) 444-0181

PETER BLITSTEIN
LIC. No. - AR0007570

STATE OF FLORIDA · PETER BLITSTEIN · AR 7570 · REGISTERED ARCHITECT

Digitally signed by Peter Blitstein
Date: 2026.05.19 10:33:42 -04'00'

project name

PROPOSED NEW FACILITY:

DORAL WAREHOUSE

2020 NW 89th PLACE
DORAL, FLORIDA

date

SEPTEMBER 29, 2025

revisions

1 OWNER CHANGE 02-02-26

3 DESIGN CHANGES 05-01-26

drawn by

D.M.

sheet tittle

ELEVATIONS

sheet number

A-3