1 RENDERING PROPOSAL
SCALE: N.T.S.

2 RENDERING PROPOSAL
SCALE: N.T.S.

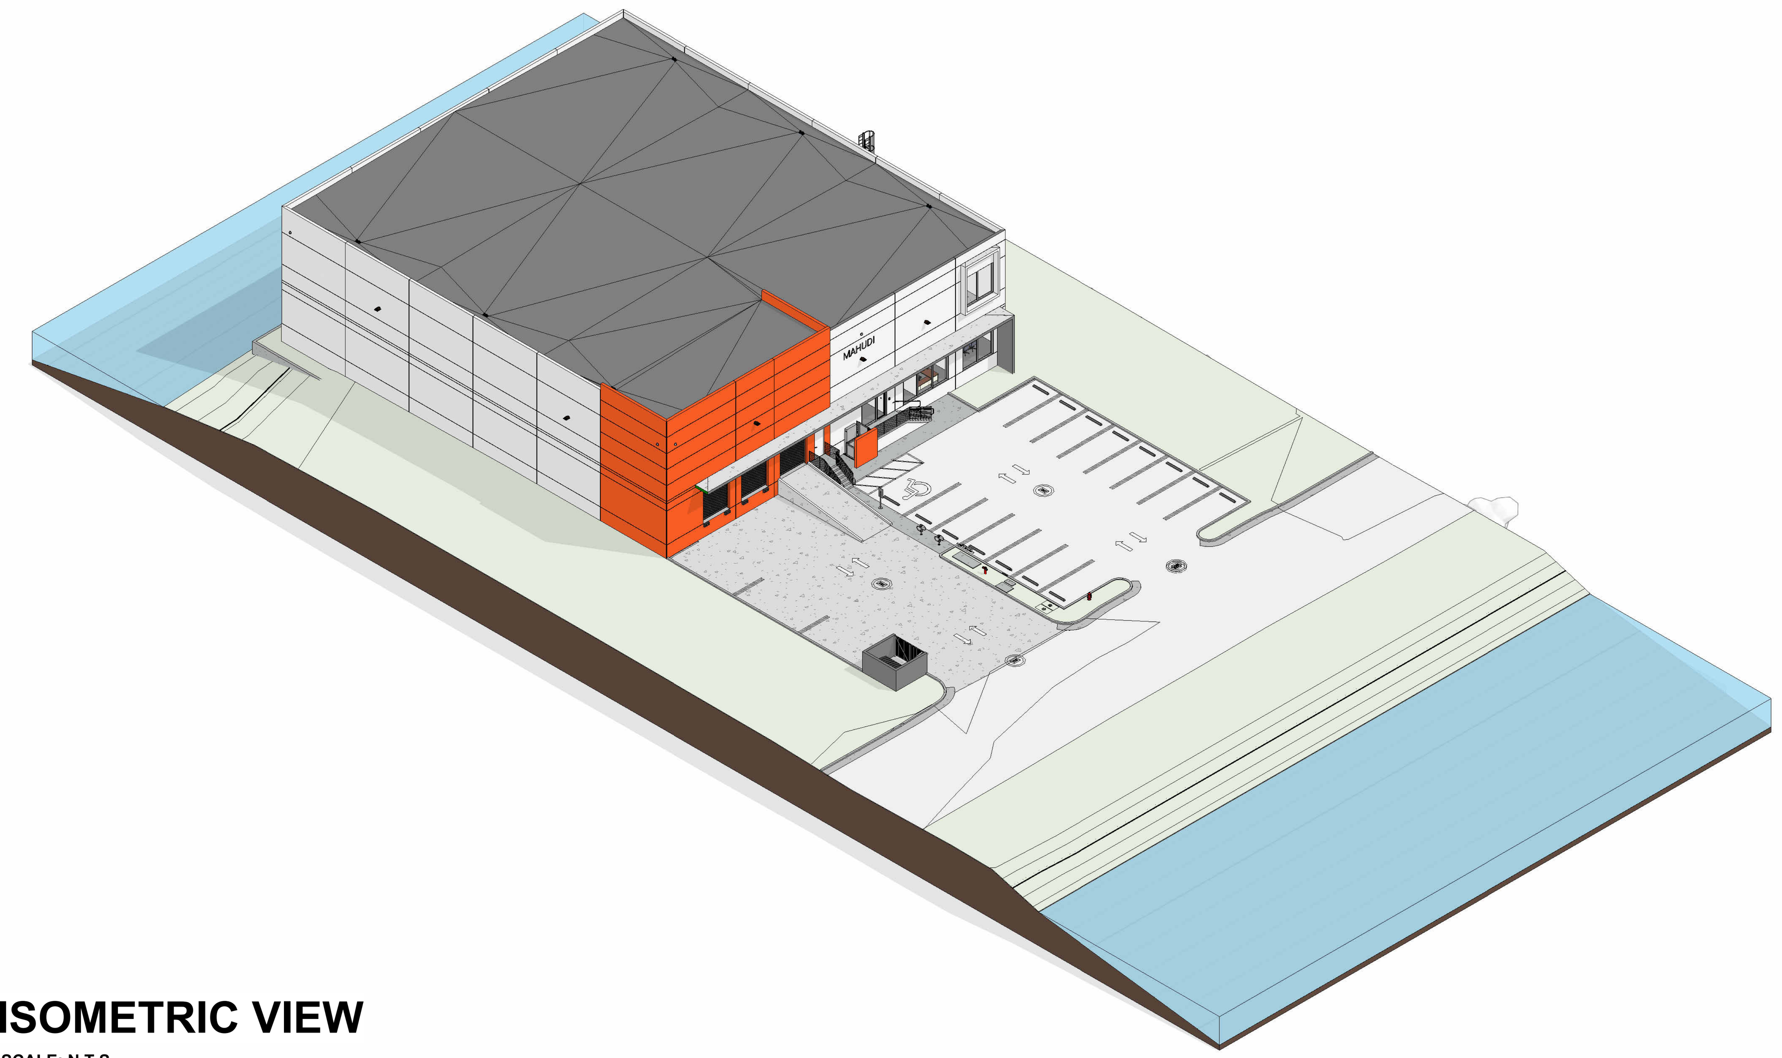

3 ISOMETRIC VIEW
SCALE: N.T.S.

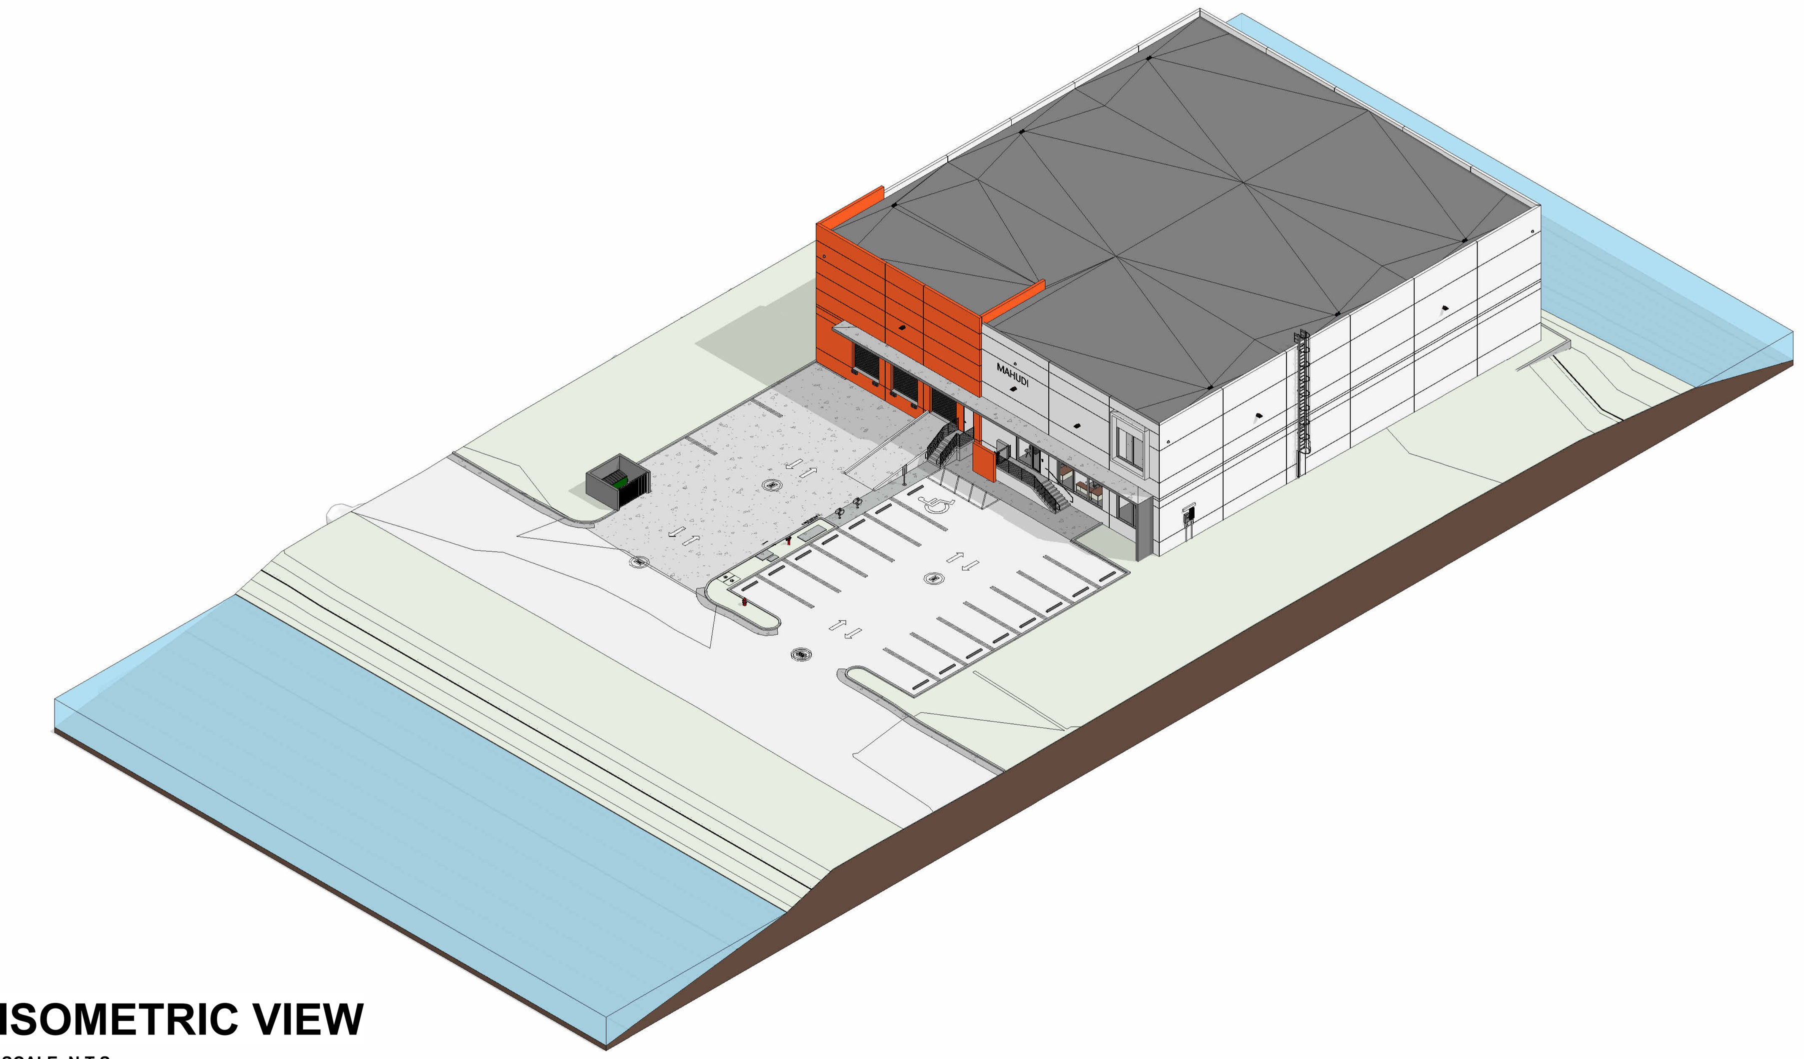

4 ISOMETRIC VIEW
SCALE: N.T.S.

5 RENDERING PROPOSAL
SCALE: N.T.S.

6 RENDERING PROPOSAL
SCALE: N.T.S.

V3 ARCHITECTURAL GROUP
8103 NW 33RD STREET
DORAL, FL. 33122
T: 305.559.1496 F: 1.888.276.4095
AA26002069

copyright 2024 V3 Architectural Group, Inc.:

All rights reserved. These drawings and specifications are instruments of service and shall remain the property of V3 Architectural Group, Inc. whether the product for which they were prepared is executed or not. They are not to be used in any manner on other projects or extensions to the project except by agreement in writing and with appropriate compensation to V3 Architectural Group, Inc.. Reproductions of specifications without the written consent of V3 Architectural Group, Inc. is prohibited.

FINGER LAKE WAREHOUSE

2100 NW 95 AVE DORAL, FL 33172

DATE:	07.02.24
DRAWN BY:	R.L.
DESIGNED BY:	J.A.VIDAL
REVIEWED BY:	M.D.FNDZ
PROJECT NO.	24-0012

REVISIONS

No.	DESCRIPTION	Date

JOSE A. VIDAL AR94535
MANUEL D.FERNANDEZ AR 95601

manuel d fernandez

Digitally signed by manuel d fernandez
DN: c=US, o=V3 Architectural Group, dnQualifier=A01410D0000019595BB10510019BA82, cn=manuel d fernandez
Date: 2025.05.21 13:38:10 -04'00'

SEAL

RENDERINGS

PH2.0

SITE PLAN SUBMITTAL