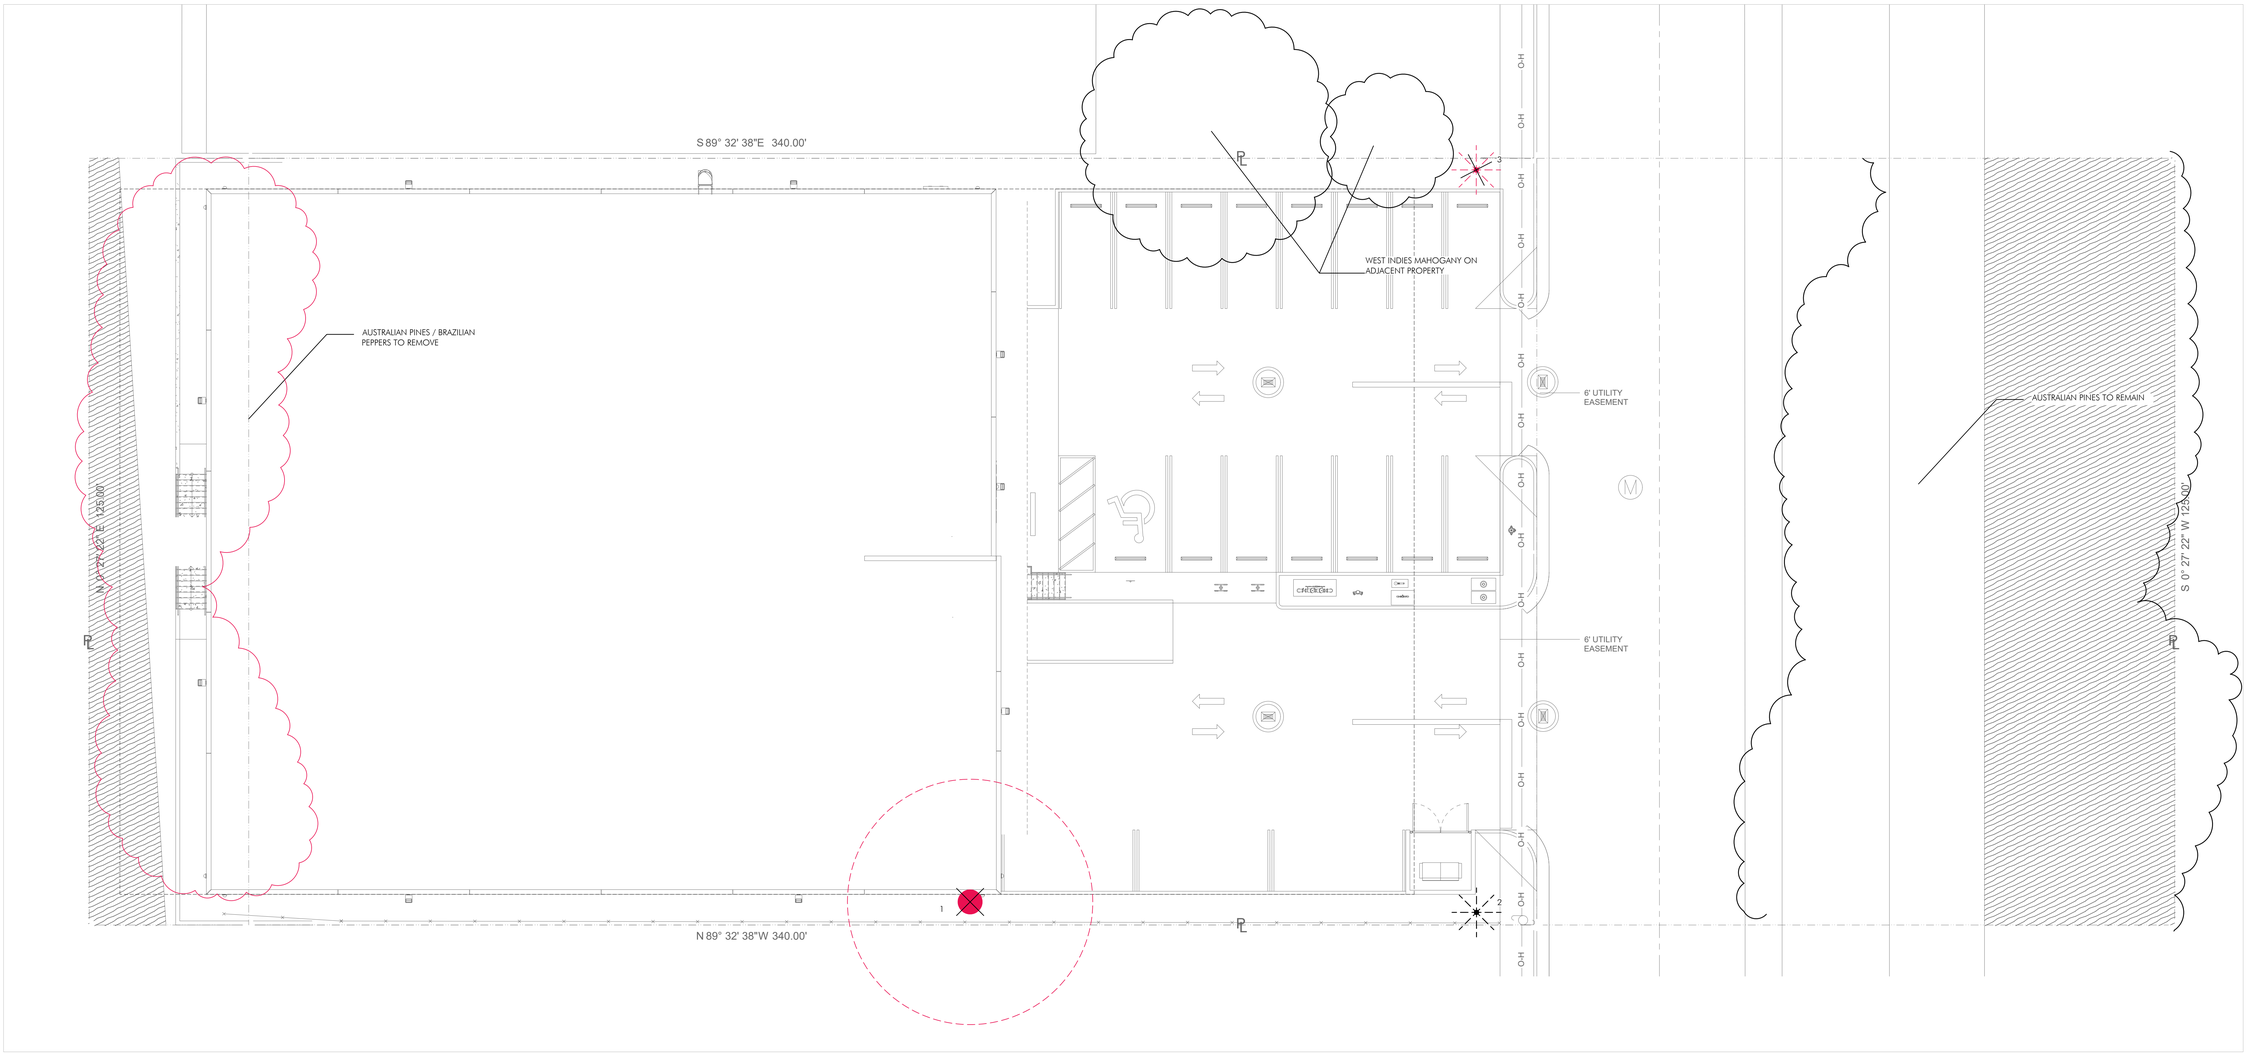

EXISTING TREE DISPOSITION LIST

KEY	BOTANICAL NAME	COMMON NAME	SIZE HT. (ft.)	SPD. (ft)	DBH. (in.)	DISPOSITION REMAIN	REMOVE	TRANSPL	MITIGATION S.F. CANOPY
1	Ficus aurea	Strangler Fig	40	40	36		X		2513
2	Ptychosperma elegance	Solitaire Palm	16	8	3	X			
3	Ptychosperma elegance	Solitaire Palm	35	8	3		X		101
					TOTAL CANOPY S.F. TO BE REPLACED				2,614

*Mitigation provided (see plant list for species):

MITIGATION TYPE	QTY.	MITIGATION EA. (S.F.)	TOTAL MITIGATION (S.F.)
Shade Tree 1	7	500	3500
Shade Tree 2	0	300	0
Palm Tree 1	4	300	1200
Palm Tree 2	0	100	0
Small Tree	0	200	0
GRAND TOTAL S.F. MITIGATION CANOPY PROVIDED*			4700

2

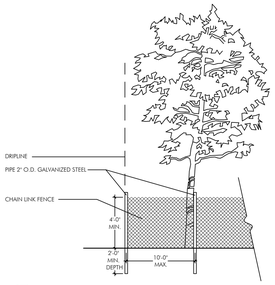

NOTES:
-BARRIER SHALL BE PLACED AT THE EDGE OF THE DRIPLINE OF THE THE TREE CANOPY OR AS FAR FROM THE TREE AS POSSIBLE WHERE THE CANOPY OVERHANGS PAVEMENT THAT IS TO REMAIN. BARRIER SHALL BE MAINTAINED IN AN UPRIGHT POSITION AT ALL TIMES.
-TREE PROTECTION FENCE (TPF) SHALL BE INSTALLED PRIOR TO ANY SITE WORK, CLEARING, OR DEMOLITION, AND MAINTAINED THROUGHOUT CONSTRUCTION.
-REMOVE TPF ONLY WITH APPROVAL FROM URBAN FORESTER AFTER ALL SITE WORK HAS BEEN COMPLETED.

*NOTE: Should any existing trees or palms be damaged they shall be evaluated by the City Urban Forester to determine corrective actions that may include removal, corrective pruning and or replacement. Any corrective actions required shall be performed in accordance with the City of Miami Beach Code, the most current ANSI A-300 Pruning Standards and or an issued City Tree or Environmental Permit. Any corrective pruning required shall be performed by an ISA Certified Arborist and the City Urban Forester shall be consulted.

TREE PROTECTION DETAIL

N.T.S.

GSLA DESIGN
GARDNER + SEMLER
LANDSCAPE ARCHITECTURE
WWW.GSLADESIGN.COM

17670 NW 78th AVE., SUITE 214
MIAMI, FL 33015
P 305.392.1016 F 305.392.1019
CORP. ID # 0000266

This drawing is the property of GSLA Design and is not to be reproduced or copied in whole or part without written permission. It is not to be used on any other project and is to be returned on request. Contractor is responsible for verifying all site conditions prior to proceeding with work.
COPYRIGHT © 2020

N

EXISTING TREE DISPOSITION PLAN

40' 20' 10' 0
SCALE: 1" = 10'

1
L1.1

V3 ARCHITECTURAL GROUP
8103 NW 33RD STREET
DORAL, FL. 33122
T: 305.559.1496 F: 888.276.4095
AA26000109

copyright 2024 V3 Architectural Group, Inc.

All rights reserved. These drawings and specifications are instruments of service and shall remain the property of V3 Architectural Group, Inc. whether the product for which they were prepared is executed or not. They are not to be used in any manner on other projects or extensions to the project except by agreement in writing and with appropriate compensation to V3 Architectural Group, Inc. Reproductions of specifications without the written consent of V3 Architectural Group, Inc. is prohibited.

FINGER LAKE WAREHOUSE

2100 NW 95 AVE DORAL, FL 33172

DATE:	07.10.24
DRAWN BY:	R.X.
DESIGNED BY:	K.G.
REVIEWED BY:	K.G
PROJECT NO.	24-0012

REVISIONS

No.	DESCRIPTION	Date
1	REVISION 1	02-24-2025
2	REVISION 2	05-14-2025

KEN GARDNER
FL LA. # 1569

Printed copies of this document are not considered signed and sealed and the seal may not be verified on any electronic copies.

Digitally signed by Ken Gardner
DN: c=US, st=Florida, l=Miami, serialNumber=AATL2024020833 5601, o=GSLA Design, cn=Ken Gardner, email=ken@gsladesign.com
Date: 2025.05.14 15:45:18 -04'00'

SEAL

EXISTING TREE DISPOSITION PLAN

L1.1