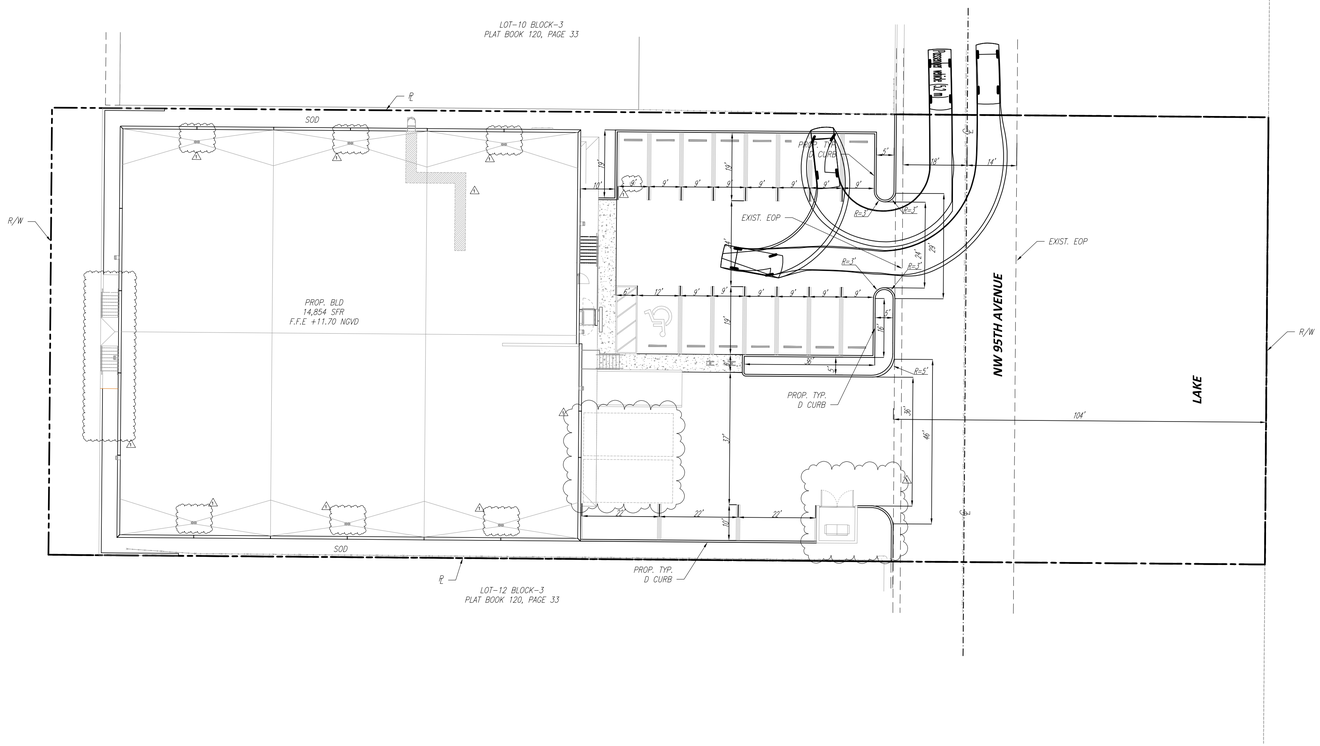

NORTH

PASSENGER VEHICLE AUTO TURN

SCALE: 1" = 20'

Passenger vehicle (5.2 m)	
Overall Length	17.060ft
Overall Width	6.365ft
Overall Body Height	5.920ft
Min Body Ground Clearance	0.968ft
Track Width	6.037ft
Lock-to-lock time	4.00s
Curb to Curb Turning Radius	20.669ft

PASSENGER VEHICLE PROFILE

SCALE: 1" = 20'

Digitally signed by Andre Martinez
Date: 2025.05.20
17:15:38-04'00'

5/20/25

Sunshine811

Call 811 or visit sunshine811.com two full business days before digging to have buried facilities located and marked.

Check positive response codes before you dig!

ENGINEER'S CERTIFICATION:

I HEREBY CERTIFY: That this plan was prepared under my direction and to the best of my knowledge and belief complies with the intent of the "MANUAL OF UNIFORM STANDARDS FOR DESIGN, CONSTRUCTION AND MAINTENANCE FOR STREETS, AND HIGHWAYS", as adopted by the State of Florida Legislature, Chapter 72-328 F.S.

ANDRE D. MARTINEZ
LICENSE
No. 85425
STATE OF FLORIDA
PROFESSIONAL ENGINEER

THIS ITEM HAS BEEN DIGITALLY SIGNED AND SEALED BY ANDRE D. MARTINEZ, PE., ON THE DATE ADJACENT TO THE SEAL.

PRINTED COPIES OF THIS DOCUMENT ARE NOT CONSIDERED SIGNED AND SEALED AND THE SIGNATURE MUST BE VERIFIED ON ANY ELECTRONIC COPIES.

3 ARCHITECTURAL GROUP
8103 NW 33RD ST.
DORAL, FL 33122
T: 305.592.1.994 T: 888.276.4095
AA26002069

copyright 2024 V3 Architectural Group, Inc.

All rights reserved. These drawings and specifications are instruments of service and shall remain the property of V3 Architectural Group, Inc. whether the product for which they were prepared is executed or not. They are not to be used in any manner on other projects or extensions to the project except by agreement in writing and with appropriate compensation to V3 Architectural Group, Inc.. Reproductions of specifications without the written consent of V3 Architectural Group, Inc. is prohibited.

FINGER LAKE WAREHOUSE

2100 NW 95 AVE DORAL, FL 33172

DATE:	07.02.24
DRAWN BY:	DS
DESIGNED BY:	JH
PROJECT NO.	24-0012

No.	DESCRIPTION	Date
1	Revision 1	02.24.25

PASSENGER VEHICLE AUTO TURN

C7.0

CONSTRUCTION DOCUMENTS